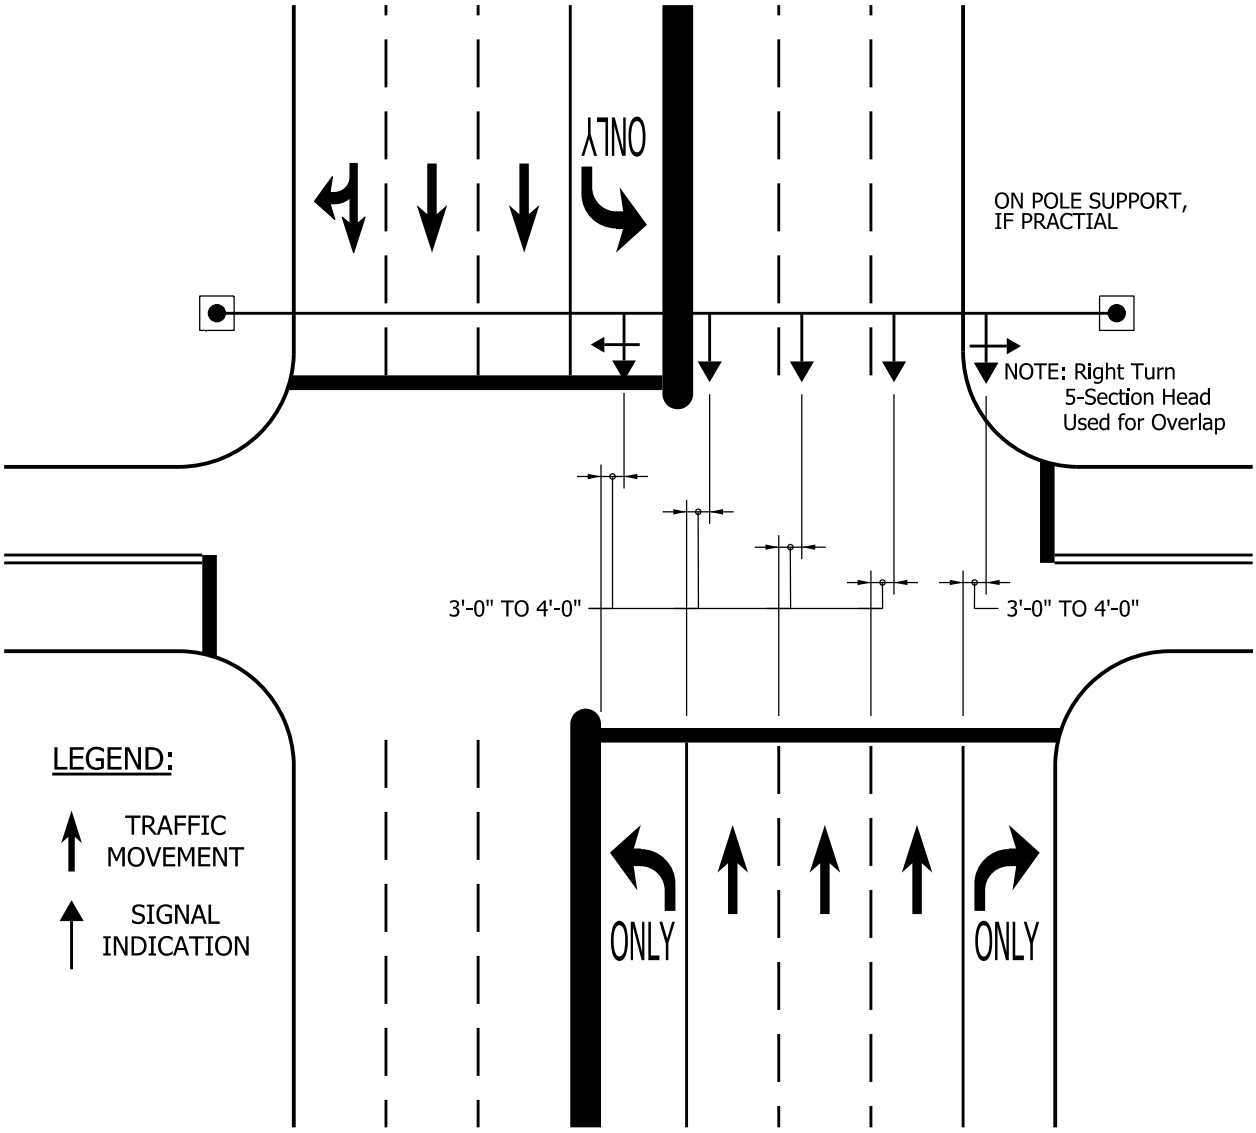

SIGNAL PLACEMENT
MULTIPLE-LANES APPROACH WITH LEFT- AND RIGHT-TURN LANES

Figure 77-5H