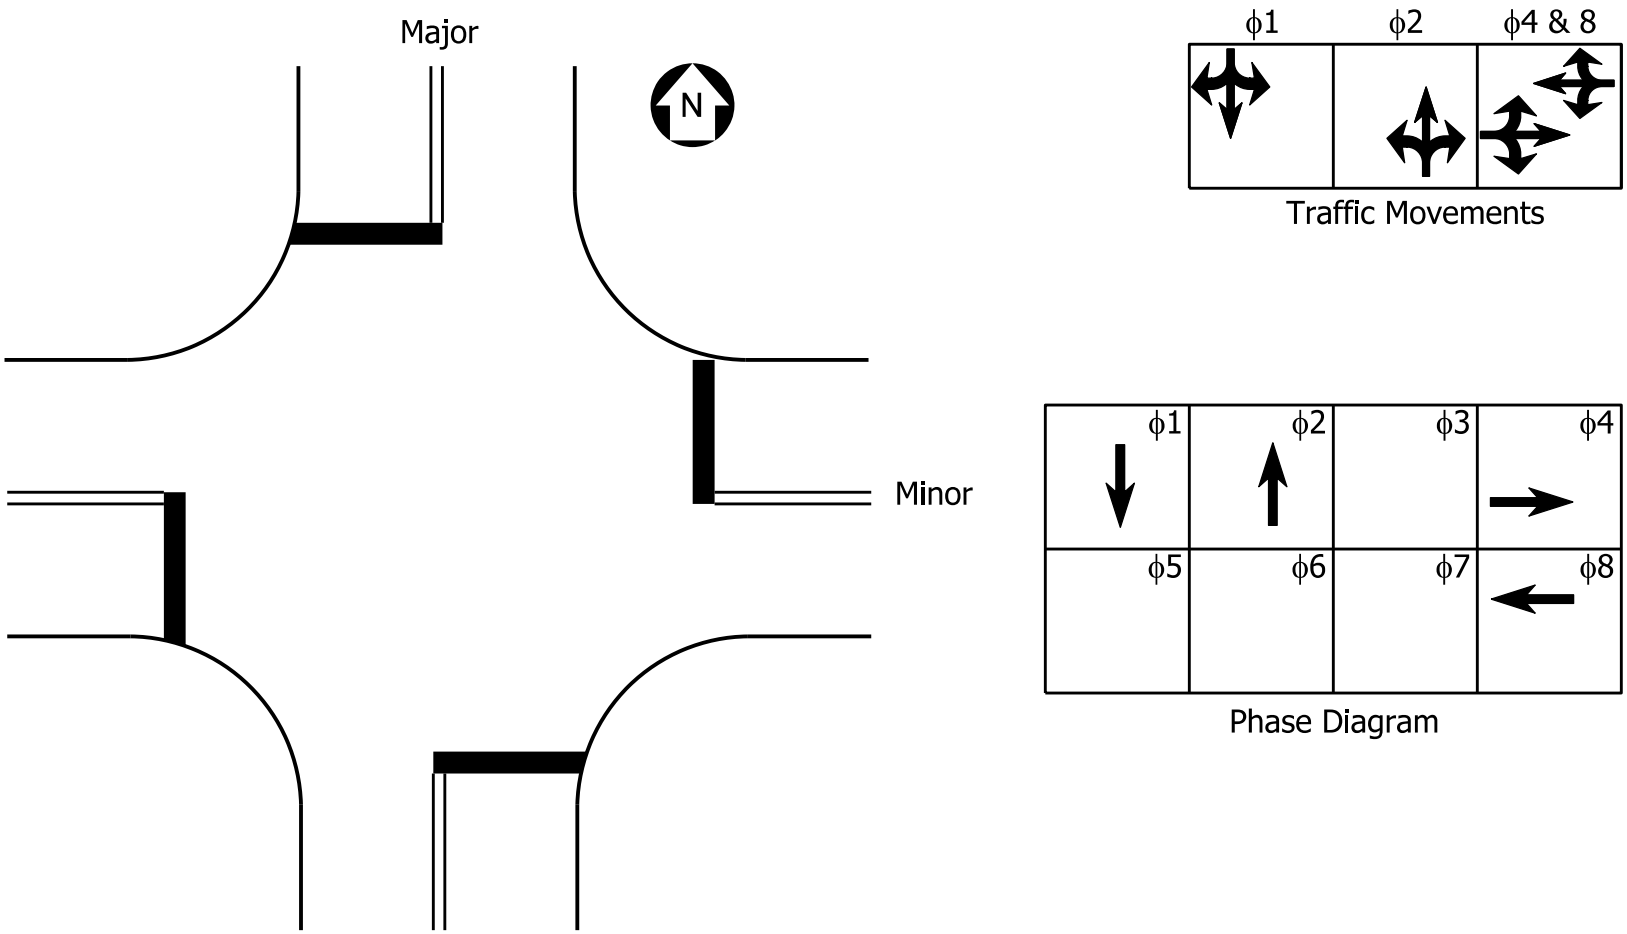

THREE-PHASE OPERATION
SEPARATE SPLIT PHASES
FOR MAJOR STREET

Figure 77-5 O