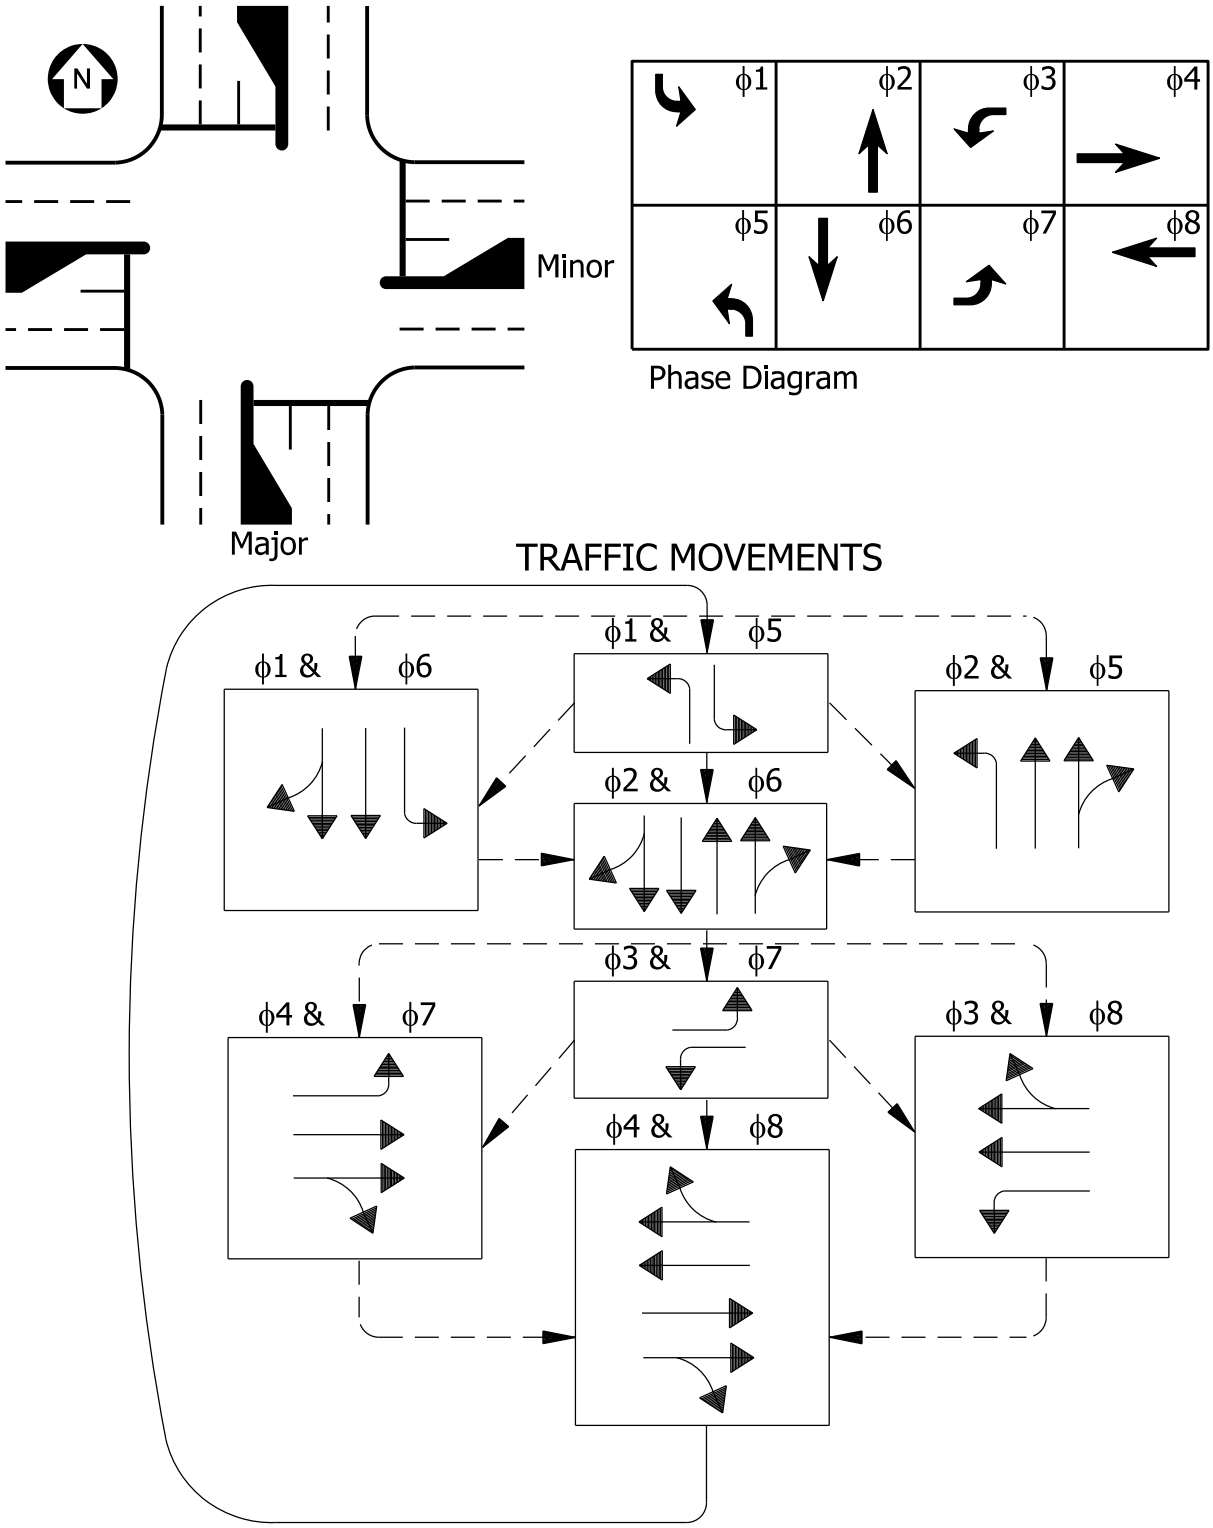

EIGHT-PHASE OPERATION, DUAL RING

Figure 77-5U