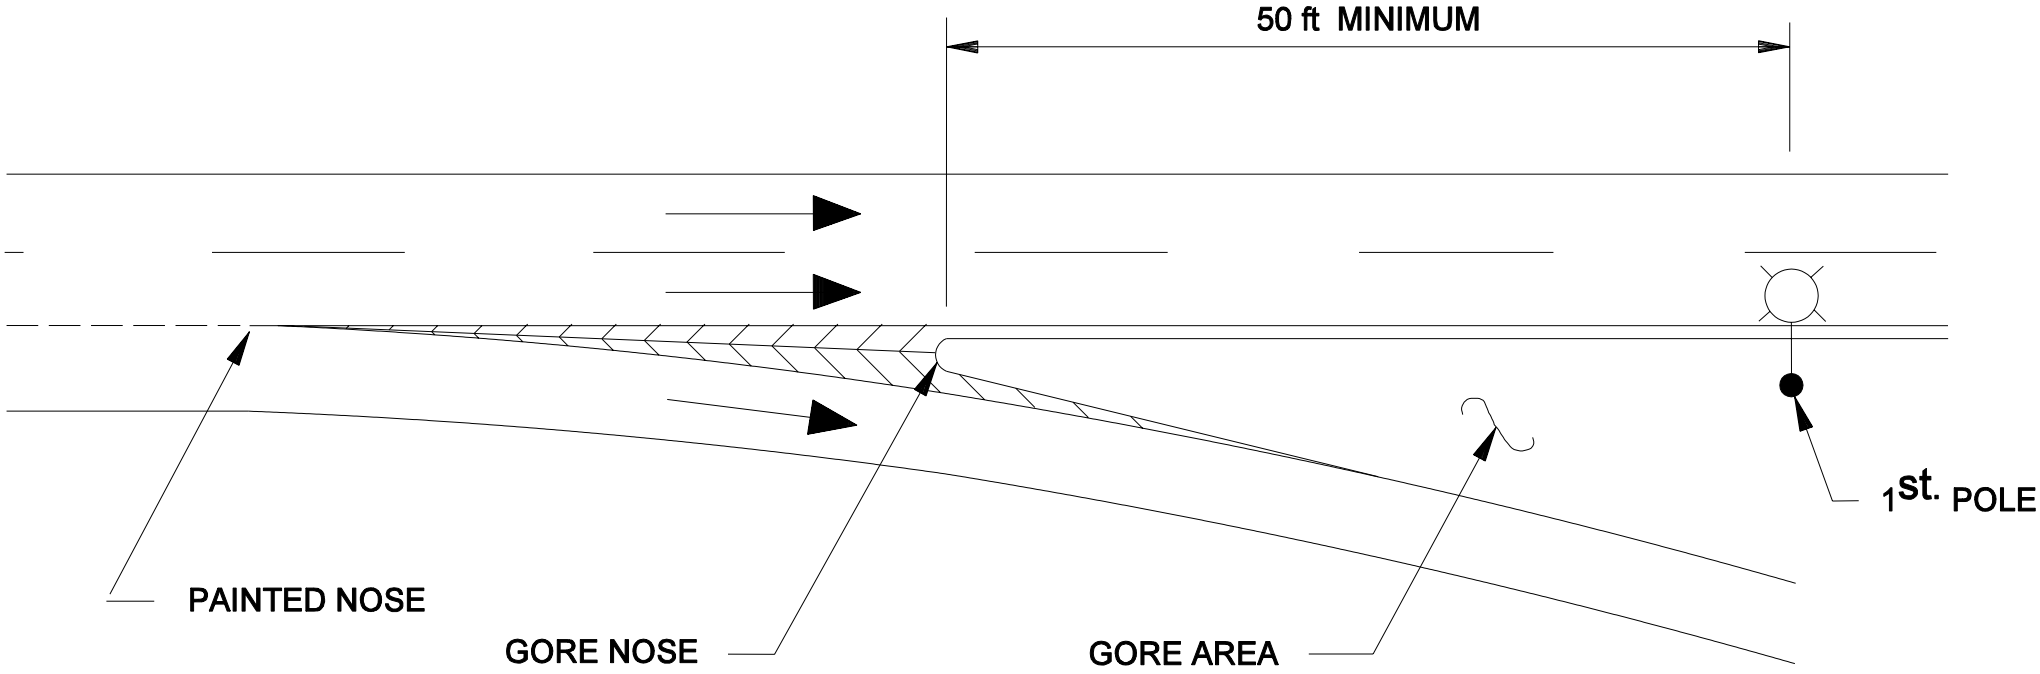

POLE CLEARANCES FOR RAMP GORES

Figure 78-6M