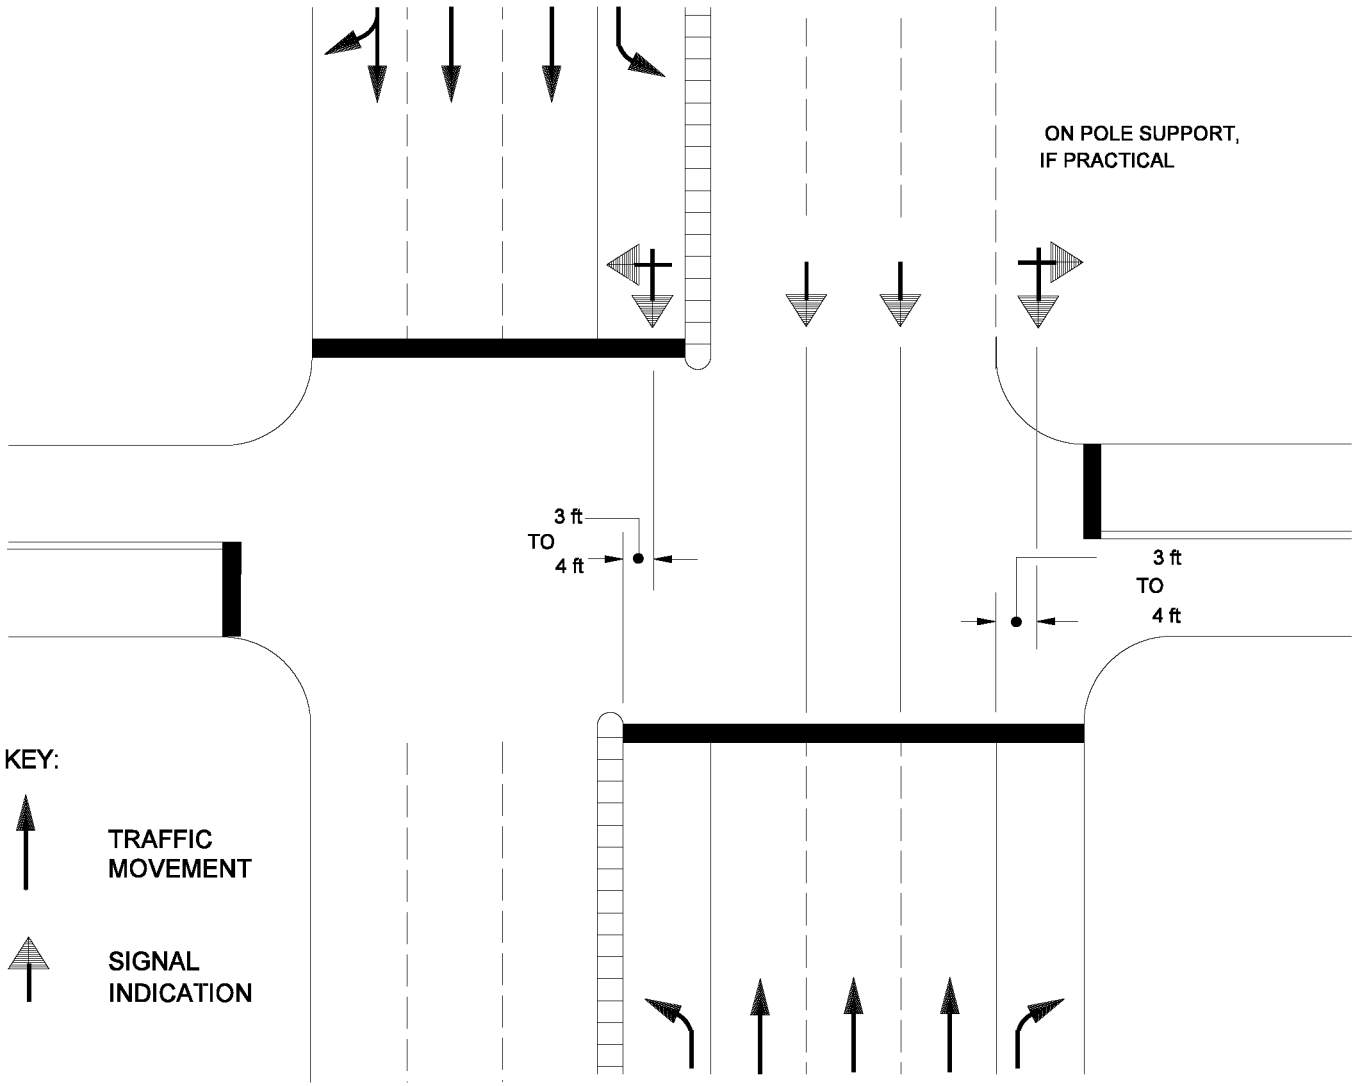

SIGNAL PLACEMENT
(Multi-Lane Approach -- Right/Left-Turn Lanes)

Figure 77-5H