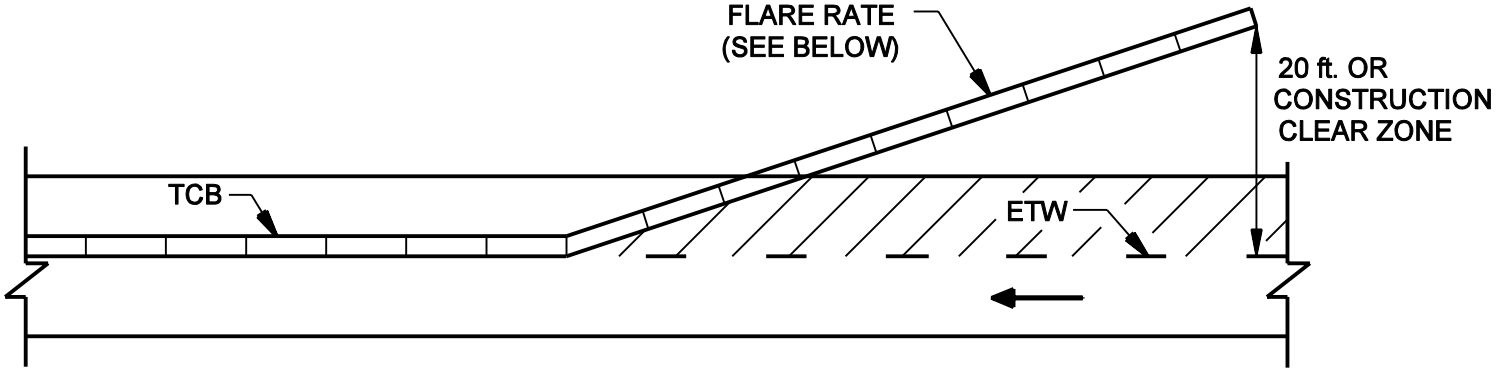

Construction Zone Design Speed (mph)	Flare Rates
≤ 40	10:1
45	12:1
50	14:1
55	16:1

FLARE RATES FOR TEMPORARY CONCRETE MEDIAN BARRIER
(Construction Zones)

Figure 82-4A