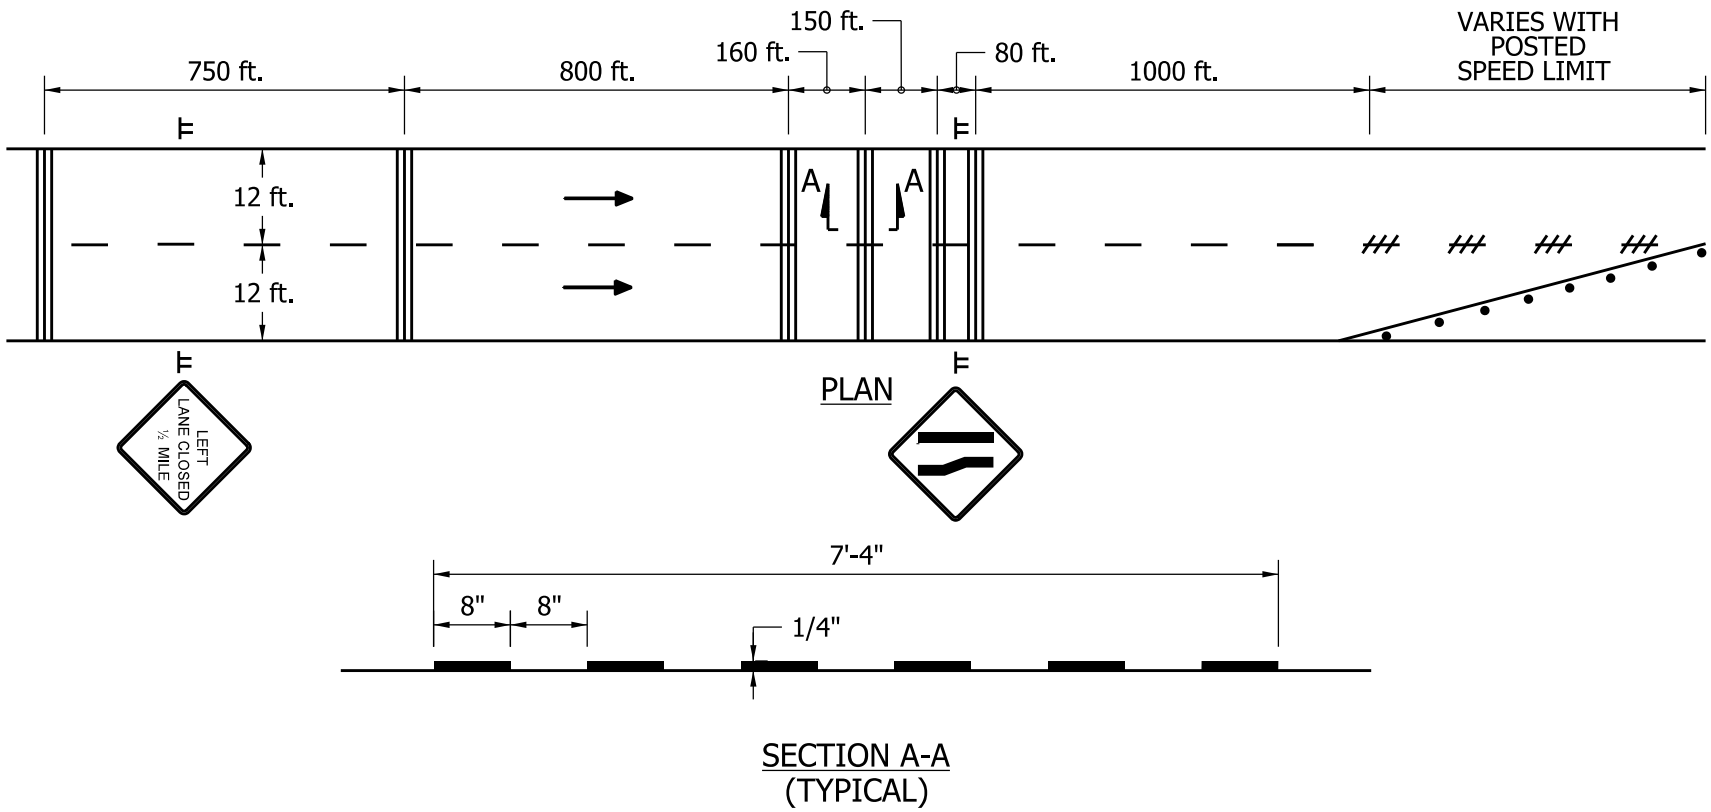

BUZZ STRIPS

Figure 83-4A