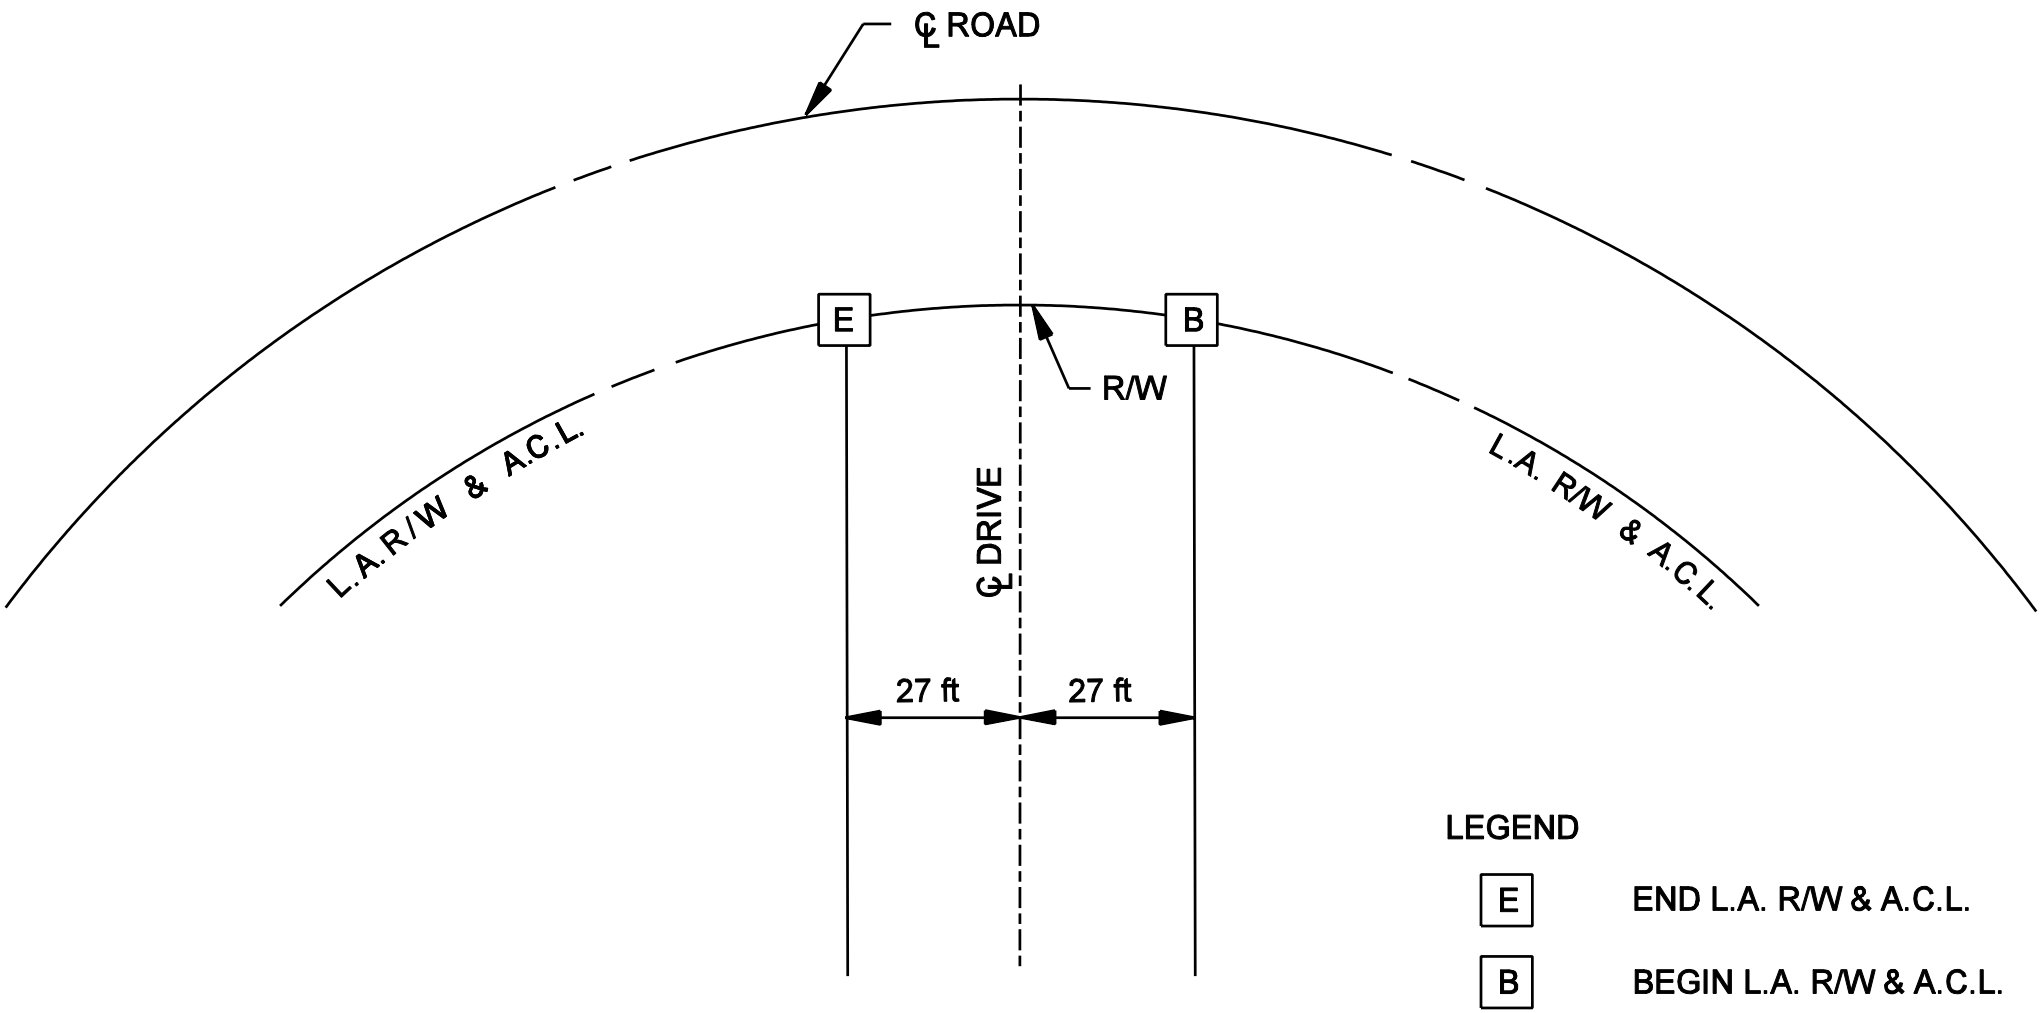

L.A. R/W OPENINGS
(Horizontal curves)

Figure 86-2A