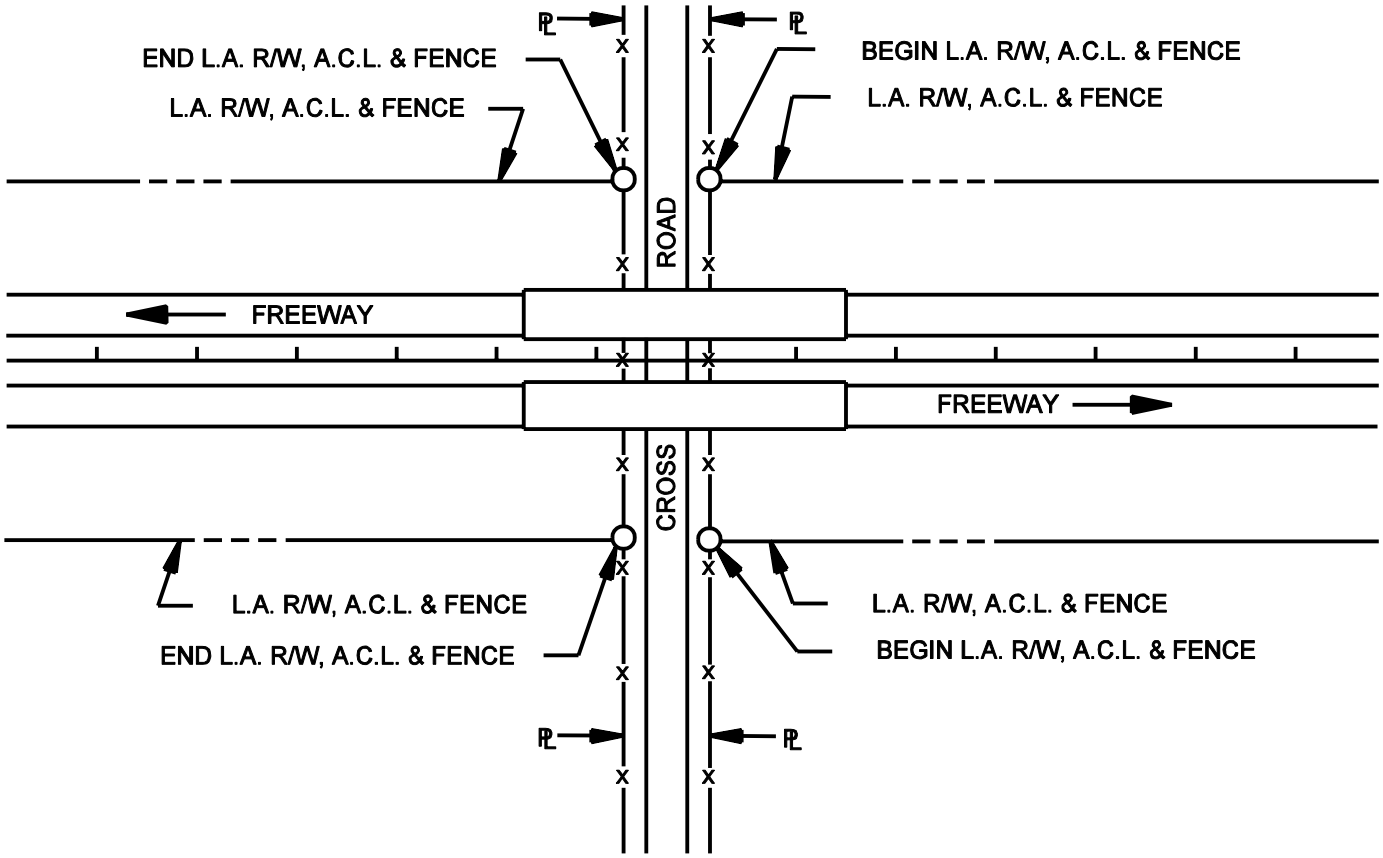

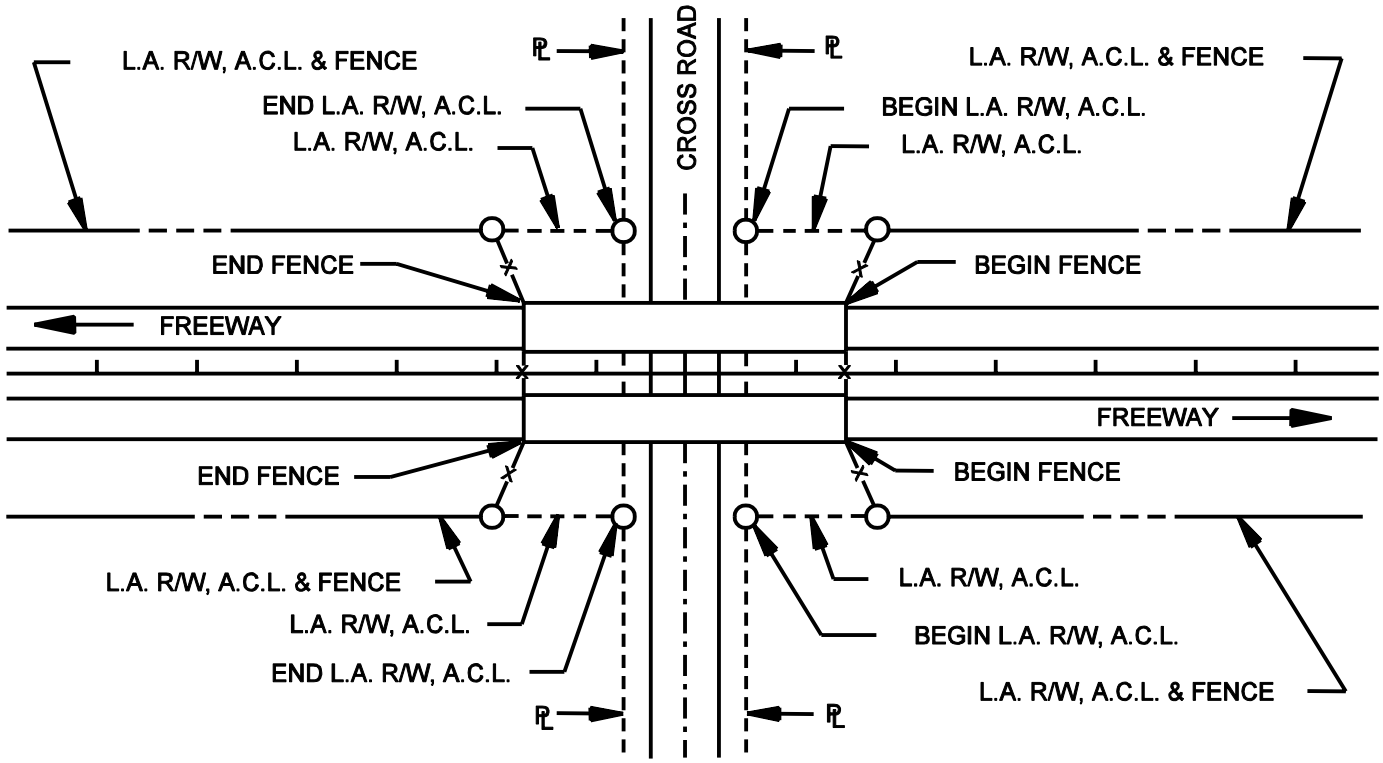

CROSSROADS UNDER FREEWAY

Figure 86-4H