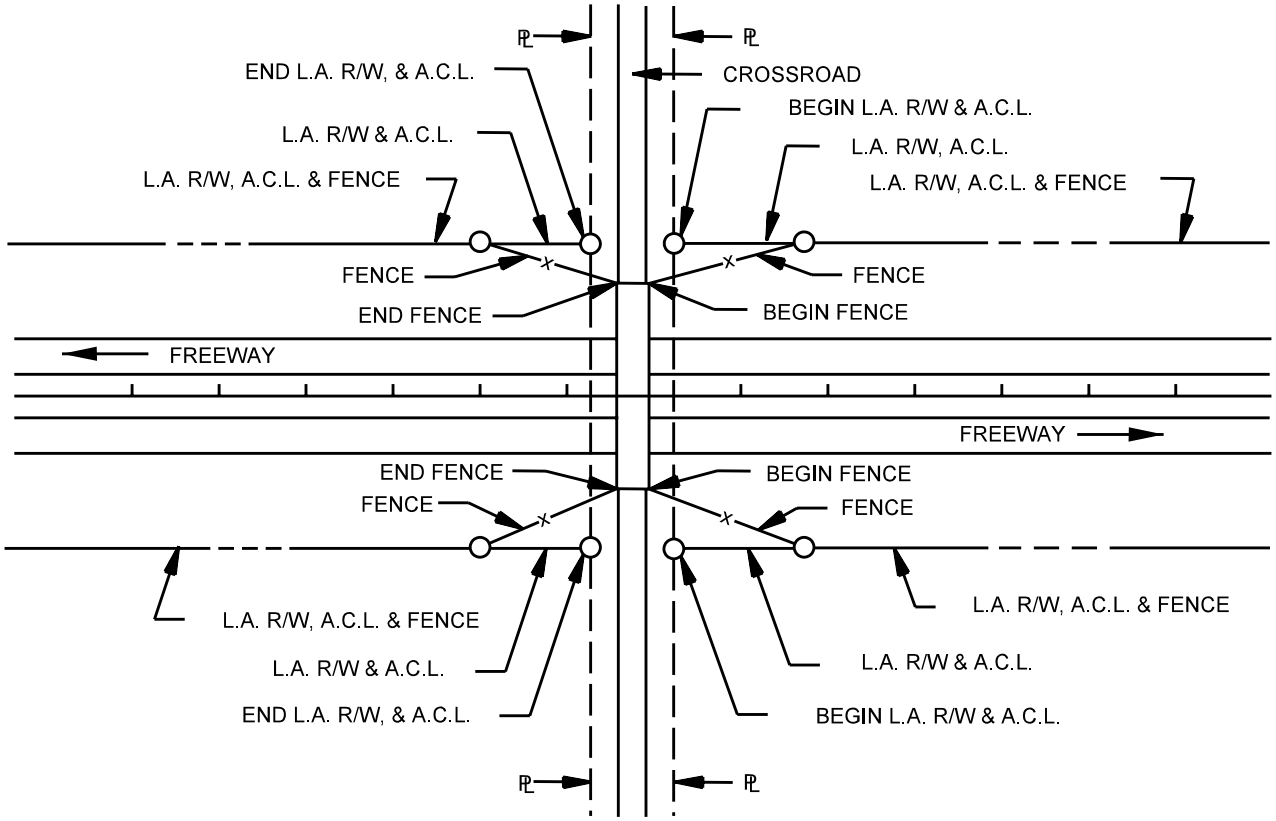

FREEWAY UNDER CROSSROAD AT ORIGINAL GRADE

Figure 86-4K