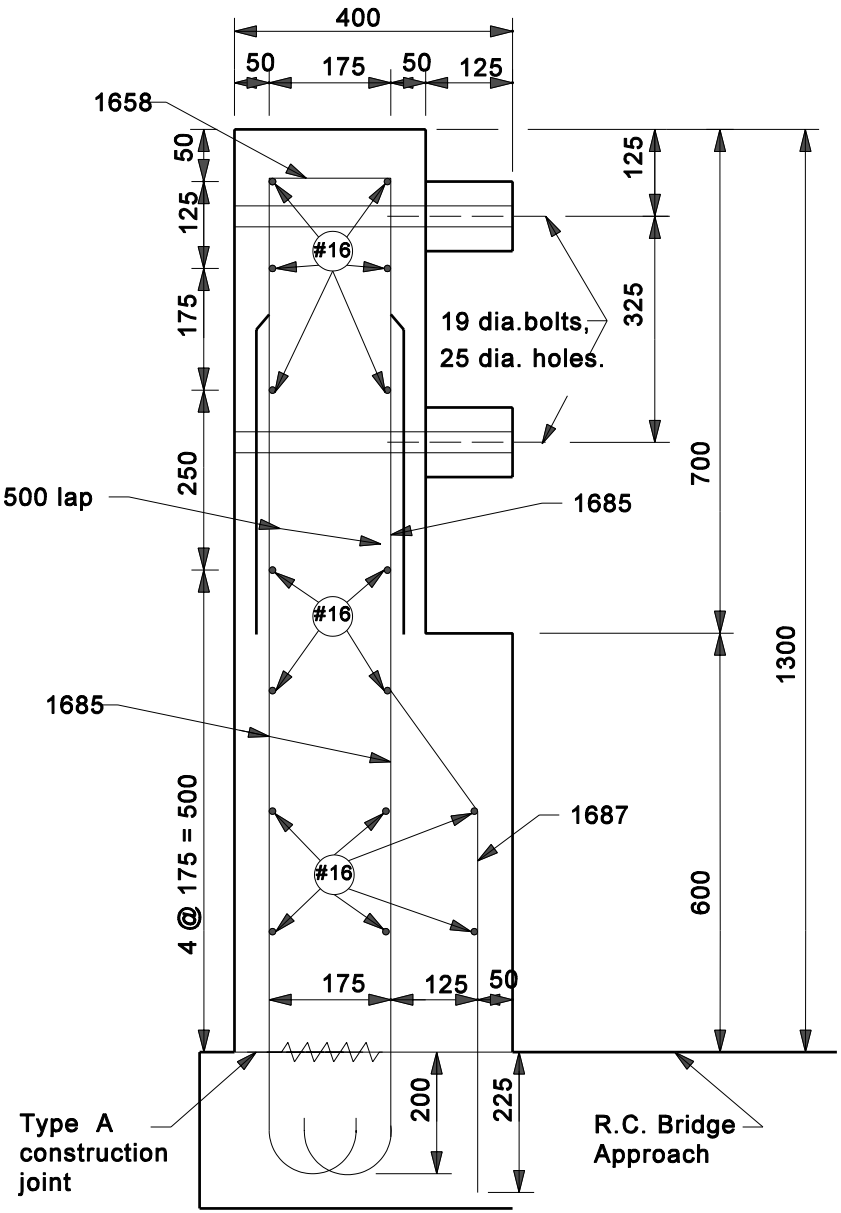


All dimensions are in mm unless otherwise specfied

INDIANA DEPARTMENT OF TRANSPORTATION

**BRIDGE RAILING TRANSITION**
**TPBT SECTION A-A WITH**
**REINFORCEMENT**
**SEPTEMBER 2005**

**STANDARD DRAWING NO. 706-TPBT-05**

RICHARD L. VanCLEAVE
REGISTERED
No. 9750
STATE OF
INDIANA
PROFESSIONAL ENGINEER

DESIGN STANDARDS ENGINEER

/s/ Richard L. VanCleave 9-01-05
DESIGN STANDARDS ENGINEER DATE

/s/ Richard K. Smutzer 9-01-05
CHIEF HIGHWAY ENGINEER DATE