NOTE:

1. All holes drilled or punched to 19 dia.

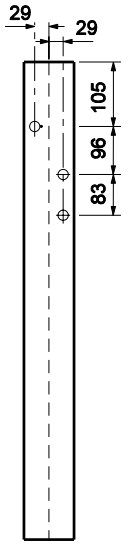

FRONT VIEW

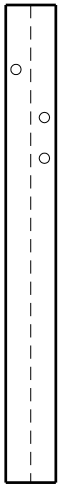

BACK VIEW

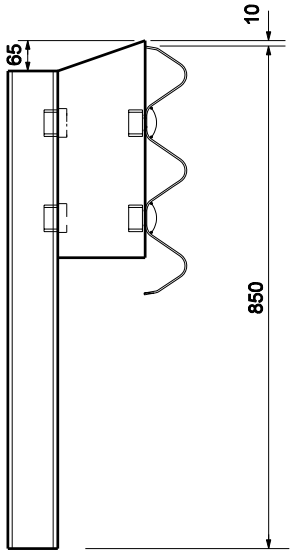

SIDE VIEW

W 150 x 37 POST DETAILS FOR DECK MOUNTED POSTS

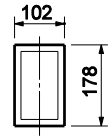

TOP VIEW

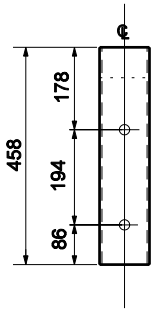

FRONT VIEW

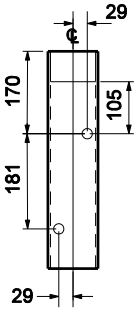

BACK VIEW

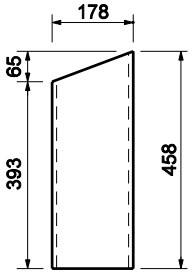

SIDE VIEW

TS 178 x 102 x 4.8 BLOCKOUT DETAILS
FOR DECK MOUNTED OR
CURB MOUNTED POSTS

All dimension are in mm unless otherwise specfied

INDIANA DEPARTMENT OF TRANSPORTATION

RETROFIT THRIE BEAM BRIDGE
RAILING TR COMPONENTS

SEPTEMBER 2006

STANDARD DRAWING NO. 706-TBRF-02

RICHARD L. VanCLEAVE REGISTERED No. 9750 STATE OF INDIANA PROFESSIONAL ENGINEER

DESIGN STANDARDS ENGINEER

/s/ Richard L. VanCleave 9-01-06
DESIGN STANDARDS ENGINEER DATE

/s/ Richard K. Smutzer 9-01-06
CHIEF HIGHWAY ENGINEER DATE