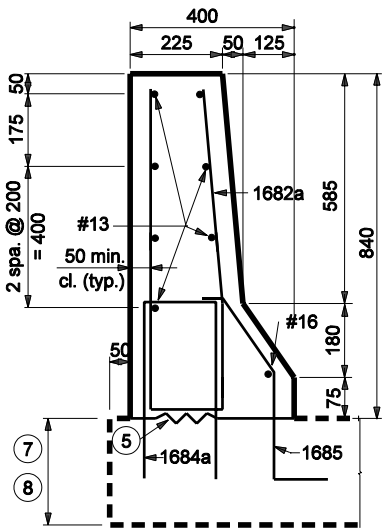

SECTION A-A

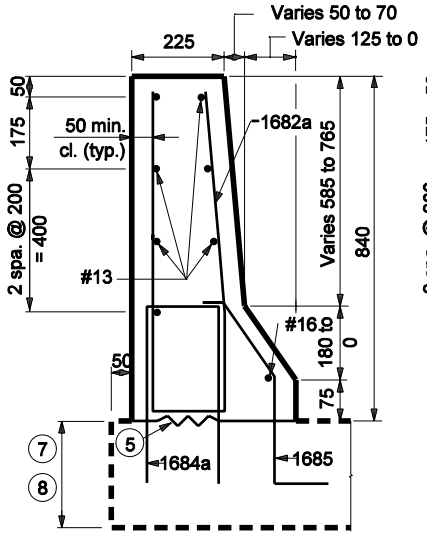

SECTION B-B

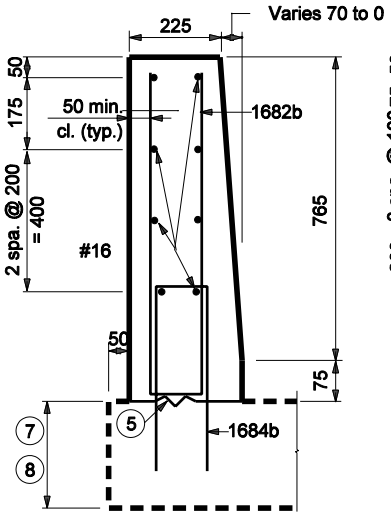

SECTION C-C

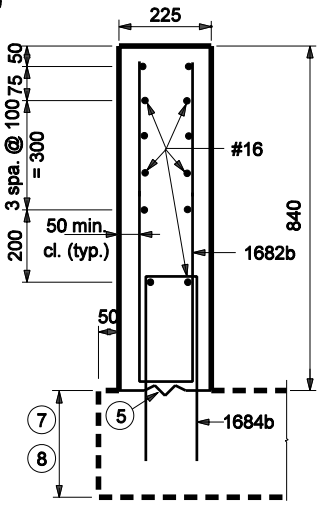

SECTION D-D

840 COMMON HEIGHT THRIE BEAM
CONCRETE BRIDGE RAILING TRANSITION

NOTES :

1. See Standard Drawing 706-TASE-05 for General Notes.
2. See Standard Drawing 706-TTBC-01 for Plan and Elevation and 706-TTBC-03 for reinforcment and bill of materials.

All Dimension are in mm unless otherwise specfied

INDIANA DEPARTMENT OF TRANSPORTATION

CONCRETE BRIDGE RAILING
TRANSITION TYPE TBC

SEPTEMBER 2006

STANDARD DRAWING NO. 706-TTBC-02

RICHARD L. VanCLEAVE
REGISTERED
No. 9750
STATE OF INDIANA
PROFESSIONAL ENGINEER

DESIGN STANDARDS ENGINEER

/s/ Richard L. VanCleave 9-01-06
DESIGN STANDARDS ENGINEER DATE

/s/ Richard K. Smutzer 9-01-06
CHIEF HIGHWAY ENGINEER DATE