NOTES:

1. See Standard Drawing 706-TASE-05 for General Notes.




SECTION A-A




SECTION B-B

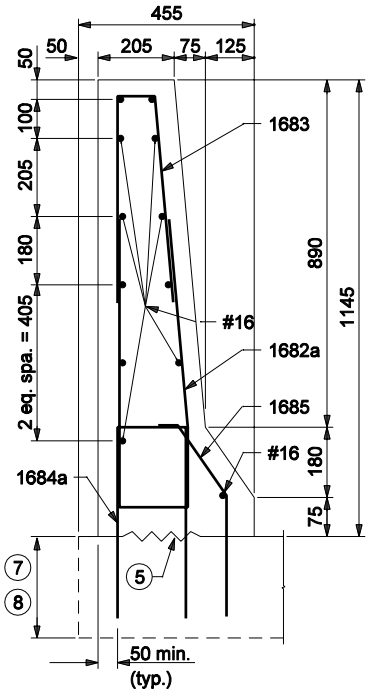


SECTION C-C

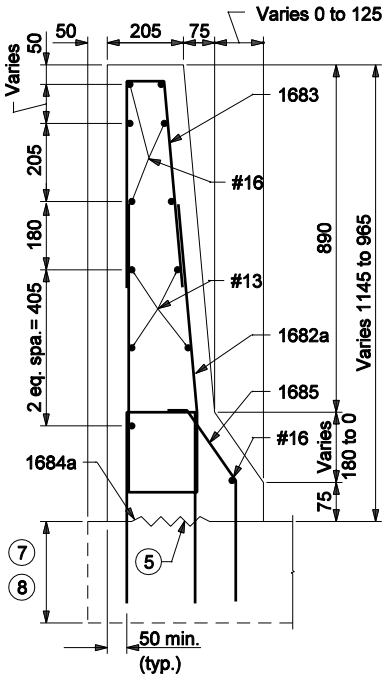


SECTION D-D

All Dimension are in mm unless otherwise specfied

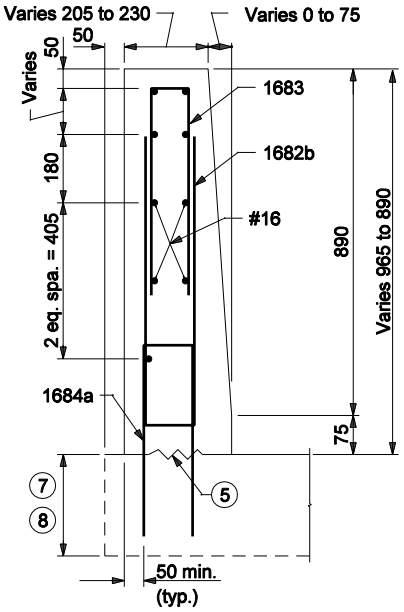INDIANA DEPARTMENT OF TRANSPORTATION

**CONCRETE BRIDGE RAILING TRANSITION TYPE TBT**

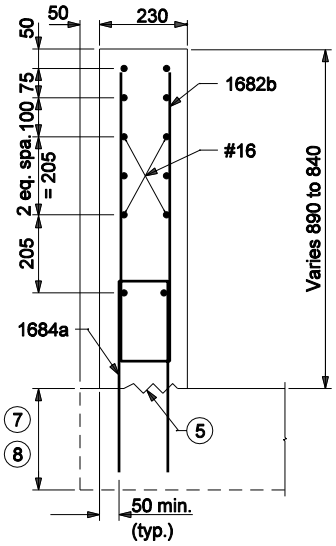SEPTEMBER 2006

STANDARD DRAWING NO. 706-TTBT-02

1145 TRUCK HEIGHT THRIE BEAM/ CONCRETE BRIDGE RAILING TRANSITION

RICHARD L. VanCLEAVE REGISTERED No. 9750 STATE OF INDIANA PROFESSIONAL ENGINEER

DESIGN STANDARDS ENGINEER

/s/ Richard L. VanCleave 9-01-06
DESIGN STANDARDS ENGINEER DATE

/s/ Richard K. Smutzer 9-01-06
CHIEF HIGHWAY ENGINEER DATE