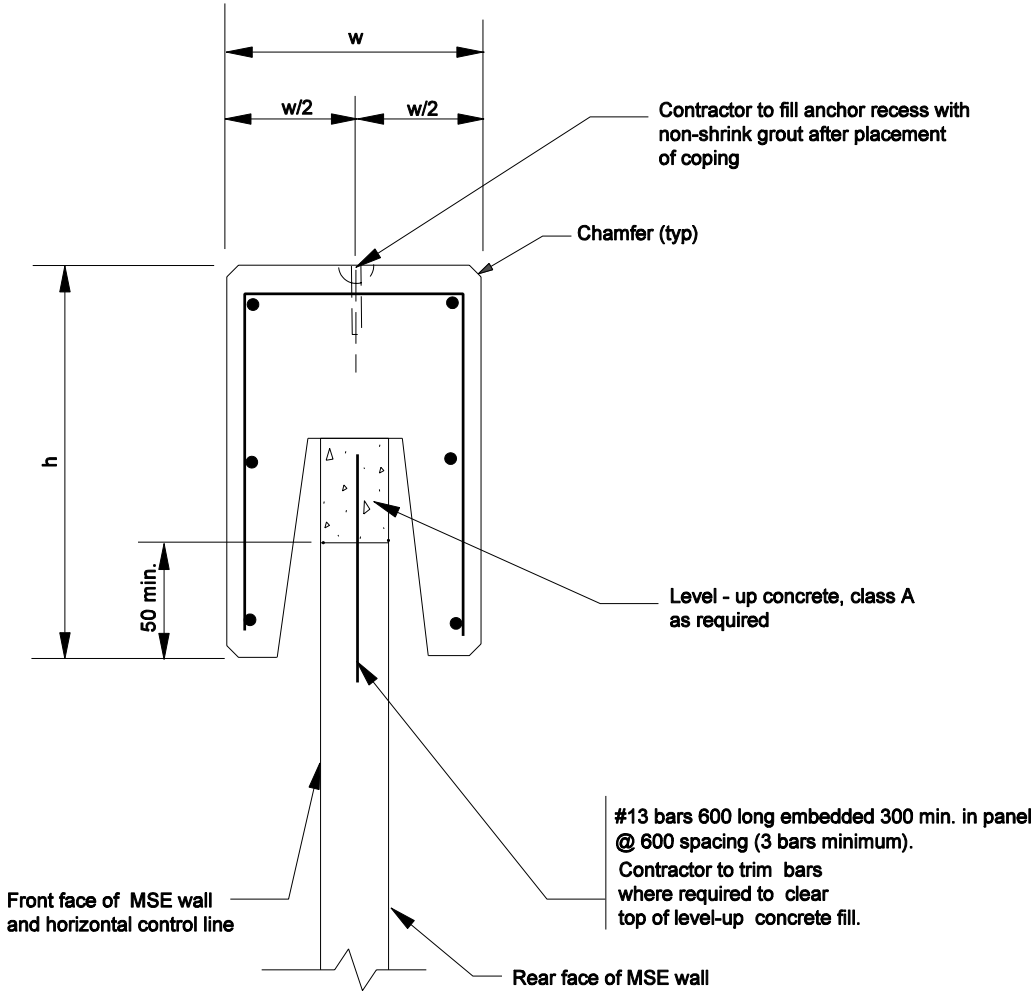

PRECAST CONCRETE COPING DETAIL

NOTES:

1. Standard precast coping unit shall be 3.0 m long .
2. Reinforcing steel in precast coping shall be determined by the manufacurer.

All Dimension are in mm unless otherwise specfied

INDIANA DEPARTMENT OF TRANSPORTATION

MSE WALL PRECAST CONCRETE COPING DETAILS

SEPTEMBER 2006

STANDARD DRAWING NO. 731-BRRW-01

RICHARD L. VanCLEAVE REGISTERED No. 9750 STATE OF INDIANA PROFESSIONAL ENGINEER

DESIGN STANDARDS ENGINEER

/s/ Richard L. VanCleave 9-01-06
DESIGN STANDARDS ENGINEER DATE

/s/ Richard K. Smutzer 9-01-06
CHIEF HIGHWAY ENGINEER DATE