SQUARE POST

2.66 Thickness

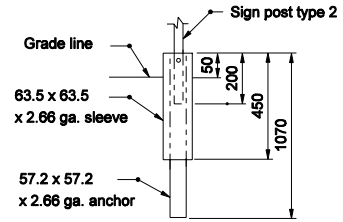

REINFORCED ANCHOR BASE

SQUARE POST

2.66 Thickness

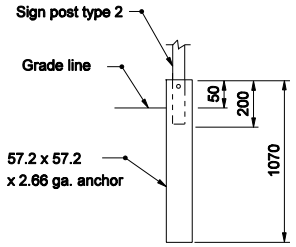

UNREINFORCED ANCHOR BASE

SQUARE POST

2.66 Thickness

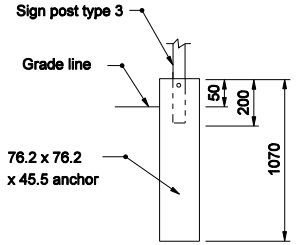

UNREINFORCED ANCHOR BASE

SQUARE POST

2.66 Thickness

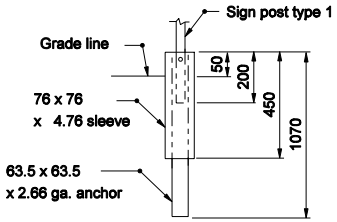

REINFORCED ANCHOR BASE

SQUARE POST

2.66 Thickness

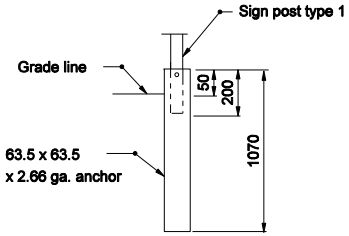

UNREINFORCED ANCHOR BASE

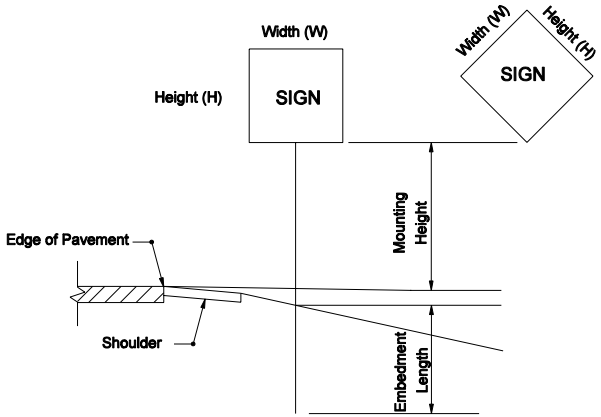

GENERAL NOTES:

1. See Standard Drawing 802-SNGS-09 for sign size and 802-SNPL-02 for mounting height table.

POST	TYPE	WALL THICKNESS	NO. OF POSTS PERMITTED IN 2.1 m PATH	EMBEDMENT LENGTH
U-CHANNEL	A , B		1 OR 2	1070
SQUARE	1	2.66	1	ANCHOR BASE
	2	2.66	1 OR 2	
	3	2.66 ga.	1	

All dimensions are in mm unless otherwise specfied

INDIANA DEPARTMENT OF TRANSPORTATION

STEEL SIGN POSTS

SEPTEMBER 2006

STANDARD DRAWING NO. 802-SNGS-10

RICHARD L. VanCLEAVE REGISTERED No. 9750 STATE OF INDIANA PROFESSIONAL ENGINEER

DESIGN STANDARDS ENGINEER

/s/ Richard L. VanCleave 9-01-06
DESIGN STANDARDS ENGINEER DATE

/s/ Richard K. Smutzer 9-01-06
CHIEF HIGHWAY ENGINEER DATE