NOTE:

1. All holes drilled or punched to 3/4 " dia.

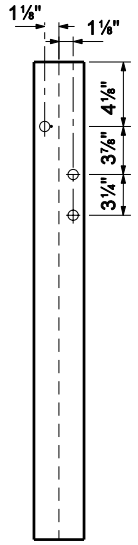

FRONT VIEW

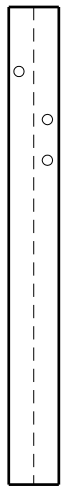

BACK VIEW

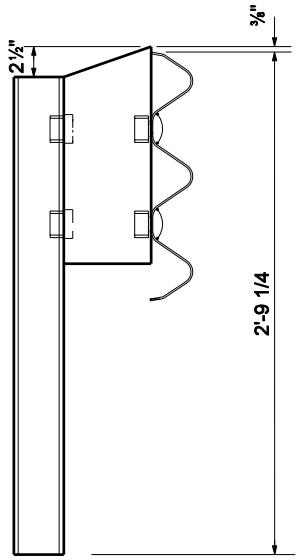

SIDE VIEW

W 6 x 25 POST DETAILS FOR DECK MOUNTED POSTS

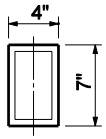

TOP VIEW

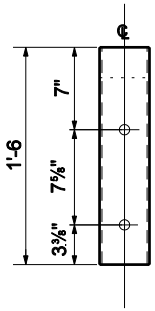

FRONT VIEW

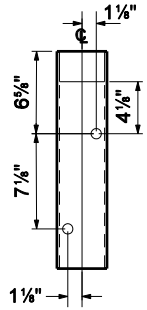

BACK VIEW

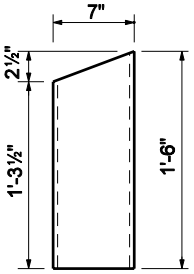

SIDE VIEW

TS 7 x 4 x 3/16 BLOCKOUT DETAILS
FOR DECK MOUNTED OR
CURB MOUNTED POSTS

INDIANA DEPARTMENT OF TRANSPORTATION

RETROFIT THRIE BEAM BRIDGE RAILING TR COMPONENTS

SEPTEMBER 2006

STANDARD DRAWING NO. E 706-TBRF-02

DESIGN STANDARDS ENGINEER

/s/ Richard L. VanCleave 9-01-06
DESIGN STANDARDS ENGINEER DATE

/s/ Richard K. Smutzer 9-01-06
CHIEF HIGHWAY ENGINEER DATE