NOTES:

1. See Standard Drawing E 706-TASE-05 for General Notes.

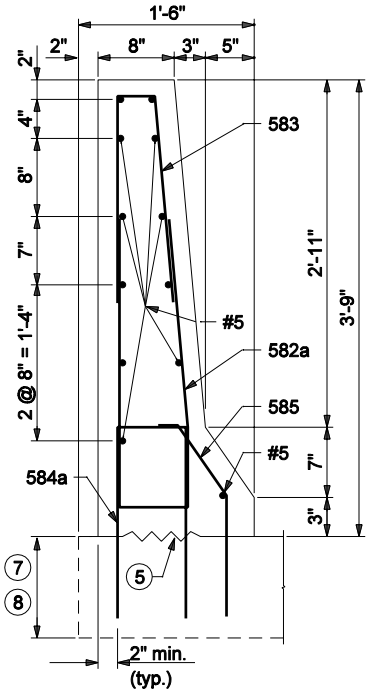

SECTION A-A

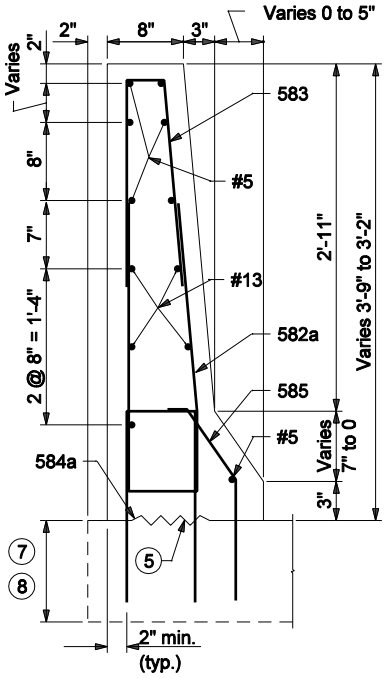

SECTION B-B

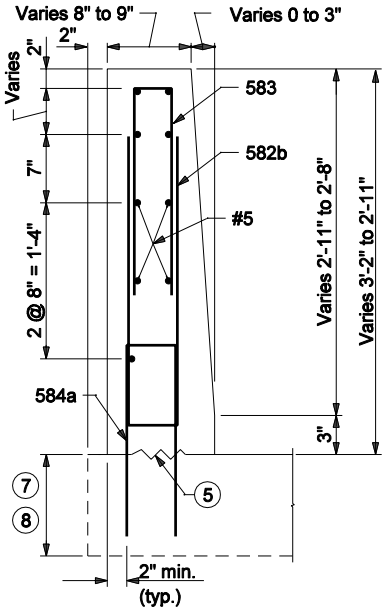

SECTION C-C

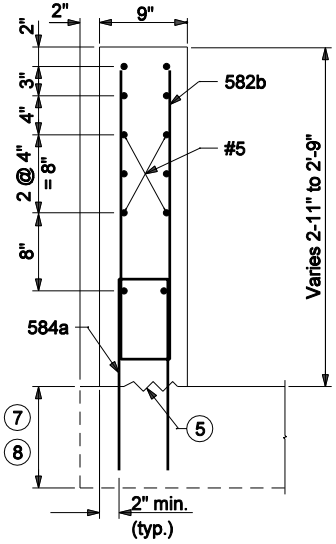

SECTION D-D

45" TRUCK HEIGHT THRIE BEAM/
CONCRETE BRIDGE RAILING TRANSITION

INDIANA DEPARTMENT OF TRANSPORTATION

CONCRETE BRIDGE RAILING TRANSITION TYPE TBT

SEPTEMBER 2006

STANDARD DRAWING NO. E 706-TTBT-02

RICHARD L. VanCLEAVE REGISTERED No. 9750 STATE OF INDIANA PROFESSIONAL ENGINEER

DESIGN STANDARDS ENGINEER

/s/ Richard L. VanCleave 9-01-06
DESIGN STANDARDS ENGINEER DATE

/s/ Richard K. Smutzer 9-01-06
CHIEF HIGHWAY ENGINEER DATE