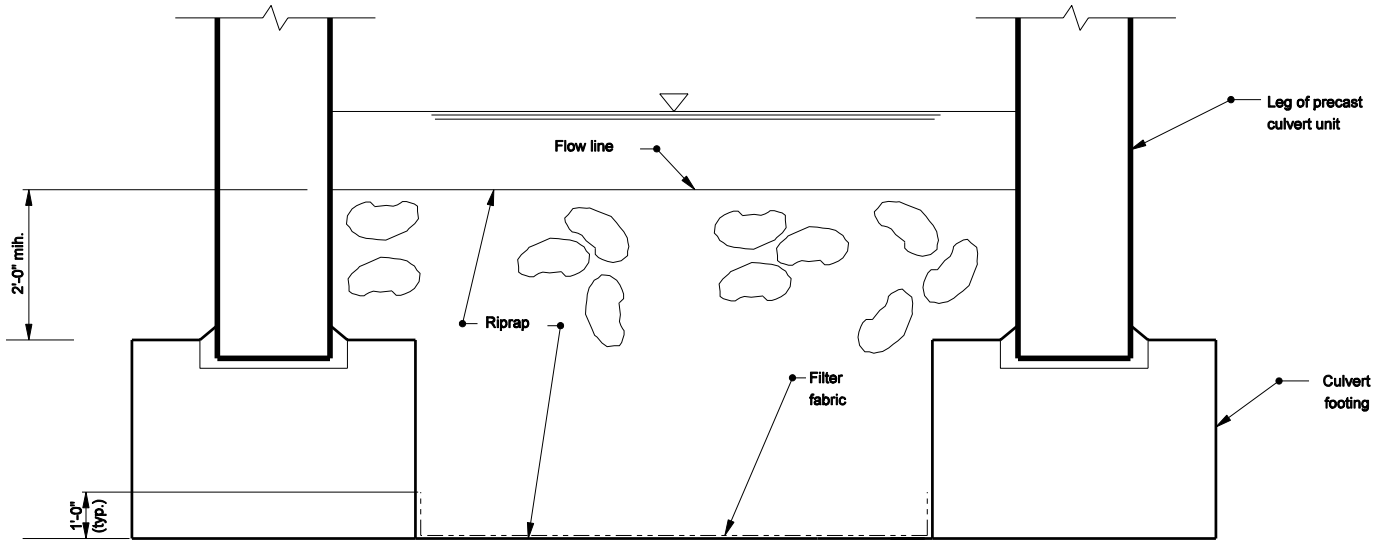

SECTION A-A

RIPRAP METHOD

For Span Width from 10'-0"
to Less Than 20'-0"

INDIANA DEPARTMENT OF TRANSPORTATION

THREE SIDED CONCRETE CULVERT
SCOUR PROTECTION

SEPTEMBER 2006

STANDARD DRAWING NO. E 714-CCSP-03

ANTHONY L. UREMOVICH REGISTERED No. 18095 STATE OF INDIANA PROFESSIONAL ENGINEER

DESIGN STANDARDS ENGINEER

/s/ Anthony L. Uremovich 9-01-06
DESIGN STANDARDS ENGINEER DATE

/s/ Donald W. Lucas 9-01-06
CHIEF HIGHWAY ENGINEER DATE

Source Sheet: NONE