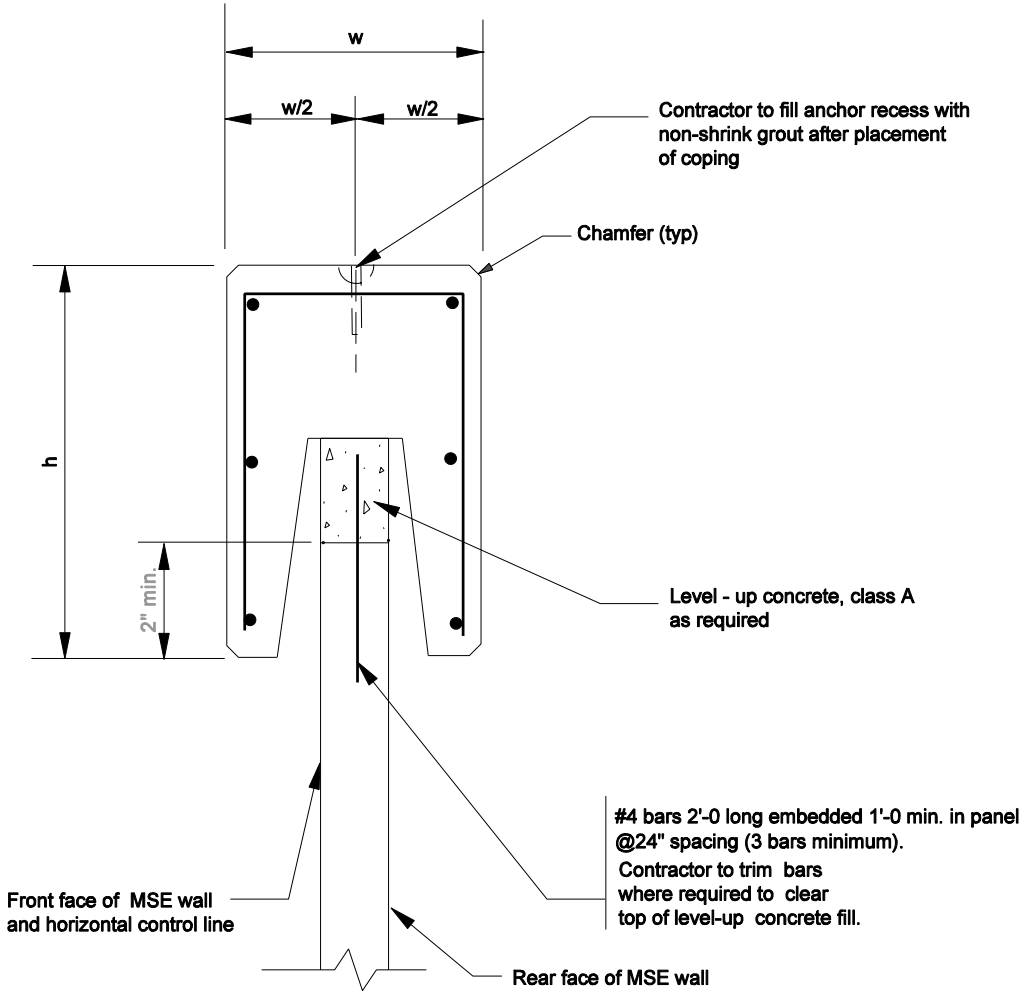

PRECAST CONCRETE COPING DETAIL

NOTES:

1. Standard precast coping unit shall be 10'-0 long .
2. Reinforcing steel in precast coping shall be determined by the manufacurer.

INDIANA DEPARTMENT OF TRANSPORTATION

MSE WALL PRECAST CONCRETE COPING DETAILS

SEPTEMBER 2006

STANDARD DRAWING NO. E 731-BRRW-01

RICHARD L. VanCLEAVE REGISTERED No. 9750 STATE OF INDIANA PROFESSIONAL ENGINEER

DESIGN STANDARDS ENGINEER

/s/ Richard L. VanCleave 9-01-06
DESIGN STANDARDS ENGINEER DATE

/s/ Richard K. Smutzer 9-01-06
CHIEF HIGHWAY ENGINEER DATE