801-R-543d

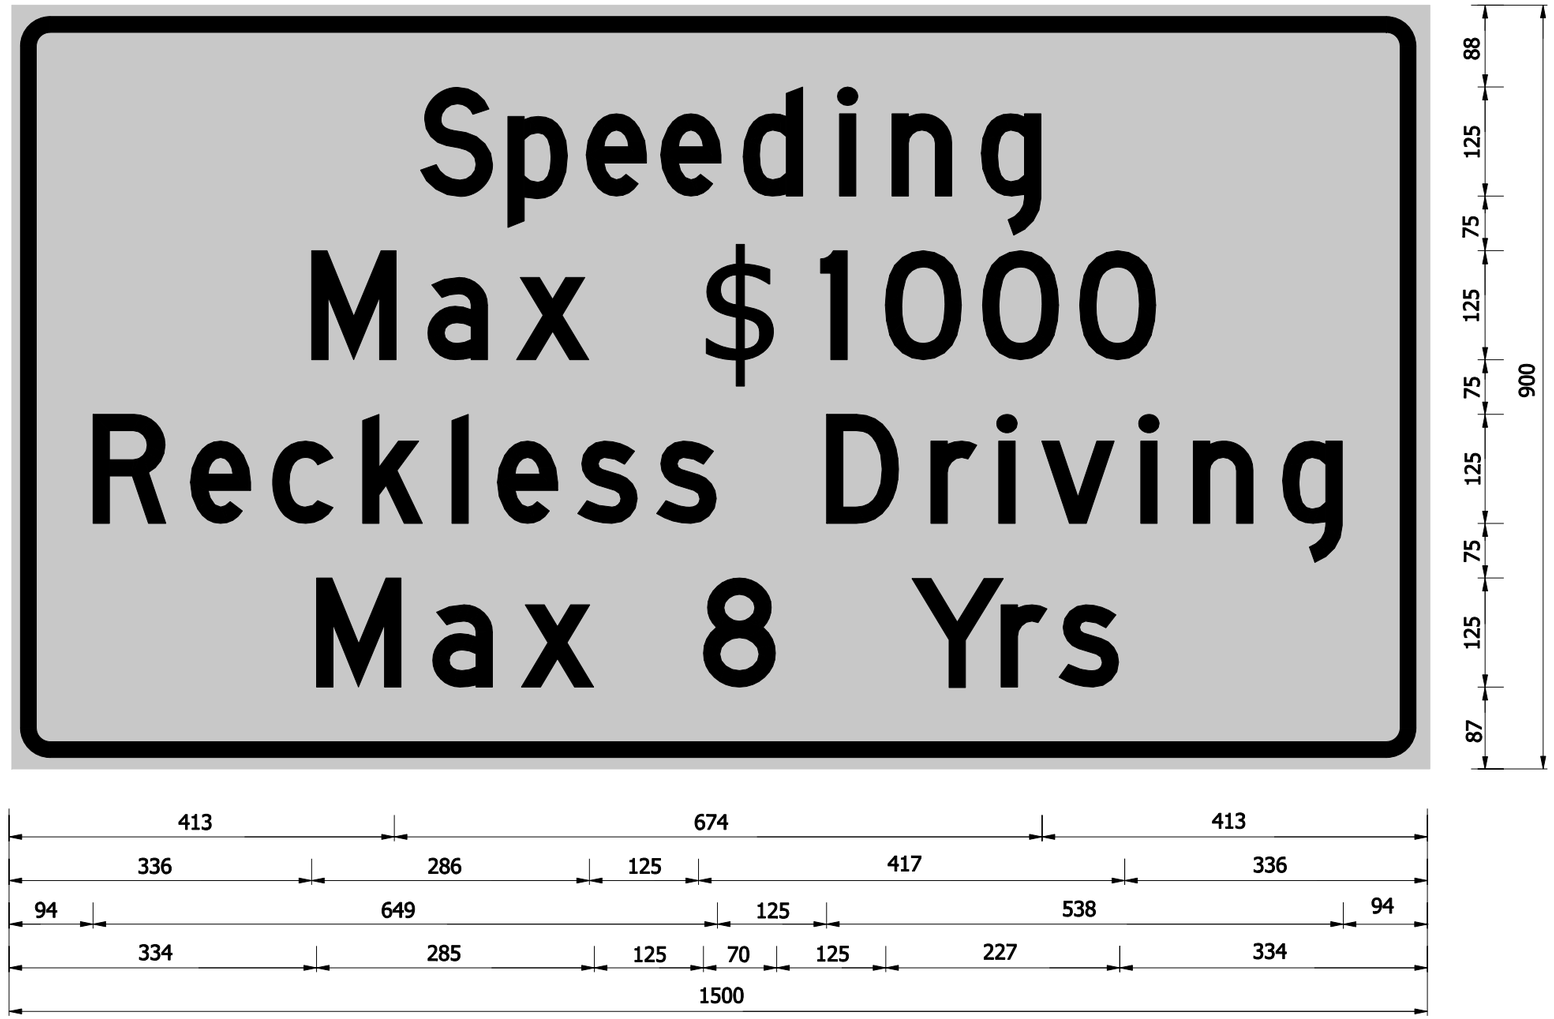

5 C UPPER AND LOWER; 57 Radius, 22 Border, 16 Indent, Black on Orange;
[Speeding] C; [Max $1000] C; [Reckless Driving] C; [Max 8 Yrs] C;

XG 20-7a

All Dimensions are in mm unless otherwise specified.

INDIANA DEPARTMENT OF TRANSPORTATION

WORKSITE ADDED
PENALTY SIGN 1500 x 900

7-26-07