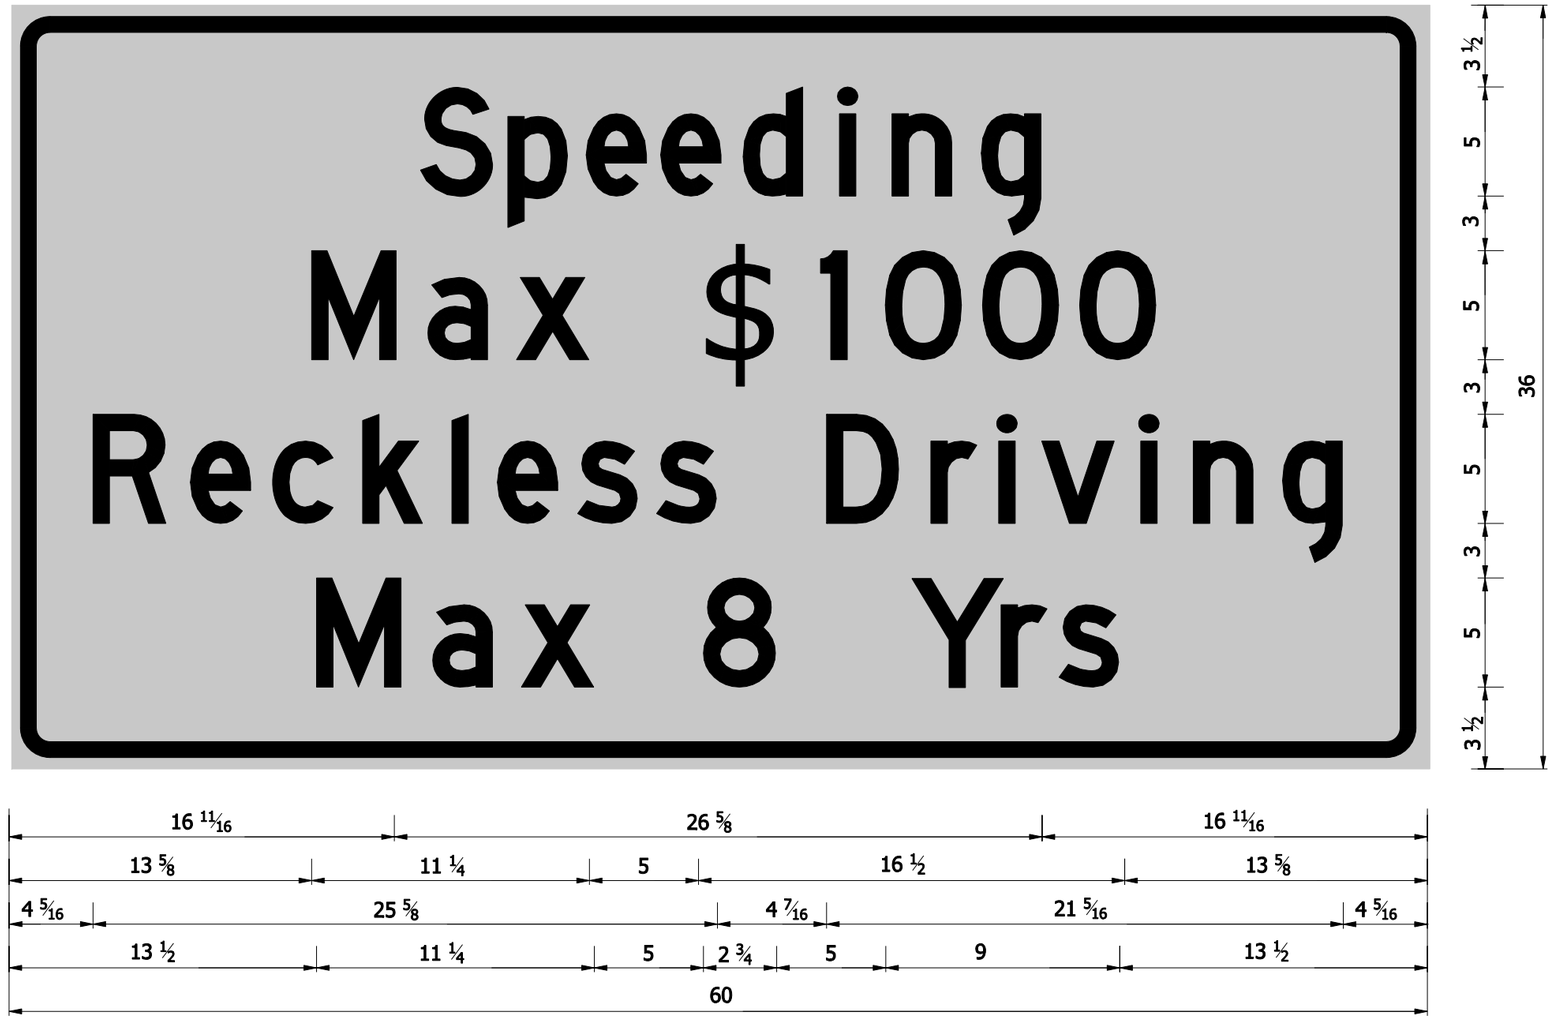

5 C UPPER AND LOWER; 2.250" Radius, 0.875" Border, 0.625" Indent, Black on Orange;
[Speeding] C; [Max $1000] C; [Reckless Driving] C; [Max 8 Yrs] C;

XG 20-7a

INDIANA DEPARTMENT OF TRANSPORTATION

WORKSITE ADDED
PENALTY SIGN 60 x 36

E 801-R-543d

7-26-07