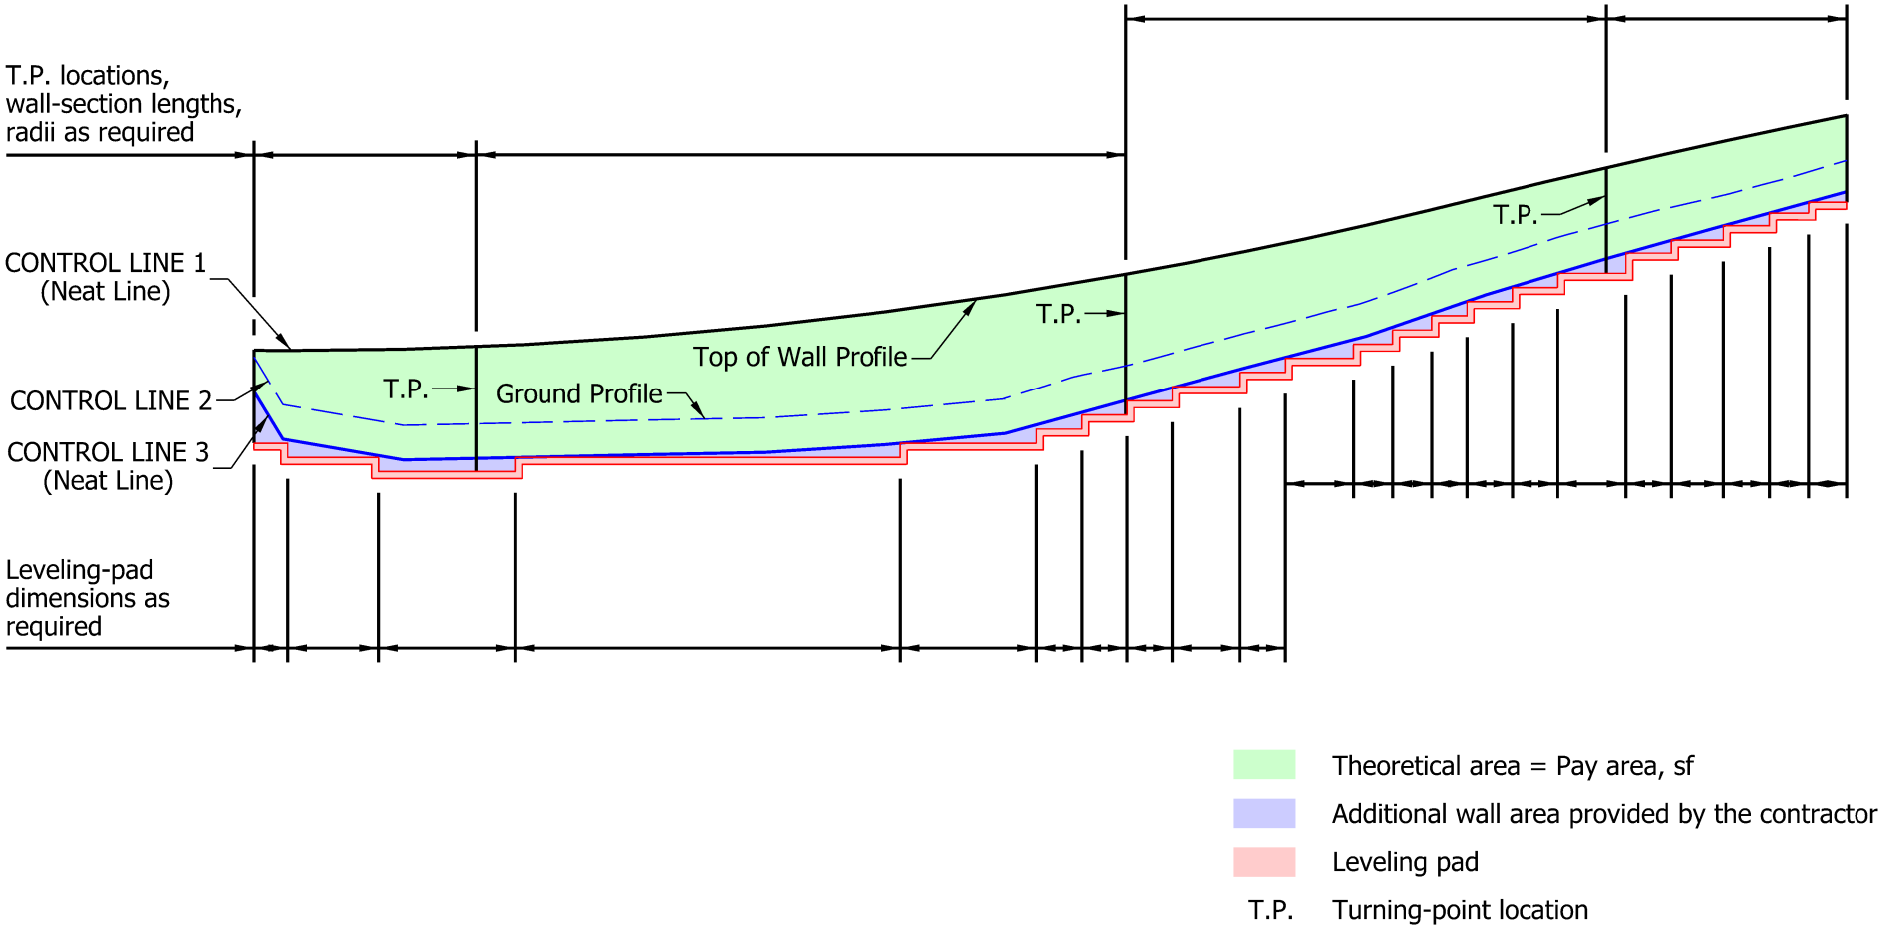

TYPICAL MSE WALL ELEVATION VIEW WITH WALL ENVELOPE

Figure 410-5(0)B