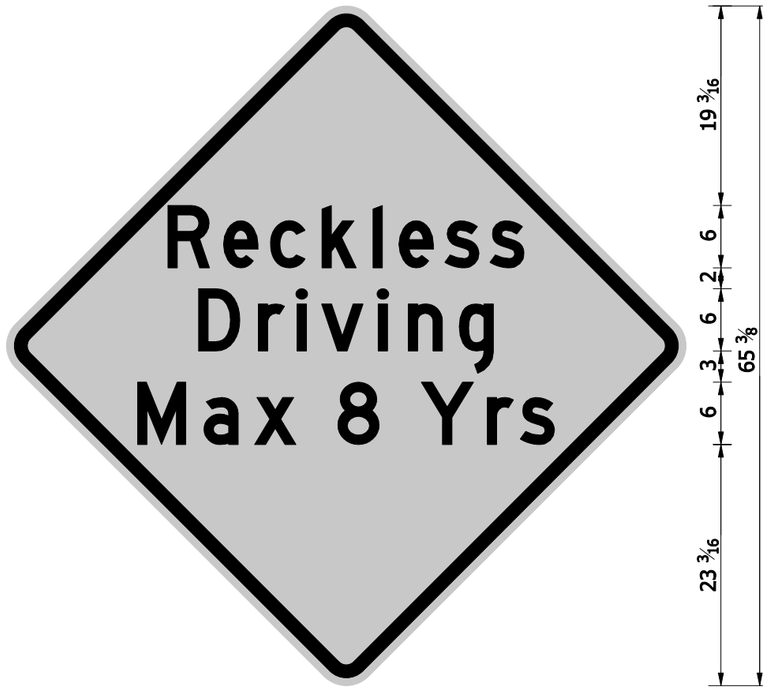

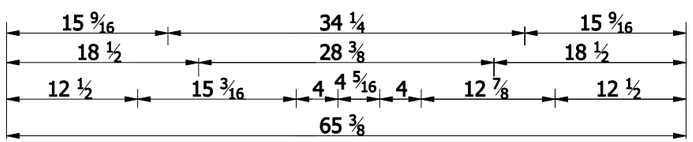

48x48 ; 6 D UPPER AND LOWER
48.000" across sides 3.000" Radius, 1.250" Border, 0.750" Indent, Black on Orange;
[Reckless] D; [Driving] D; [Max 8 Yrs] D;

XG20-7b

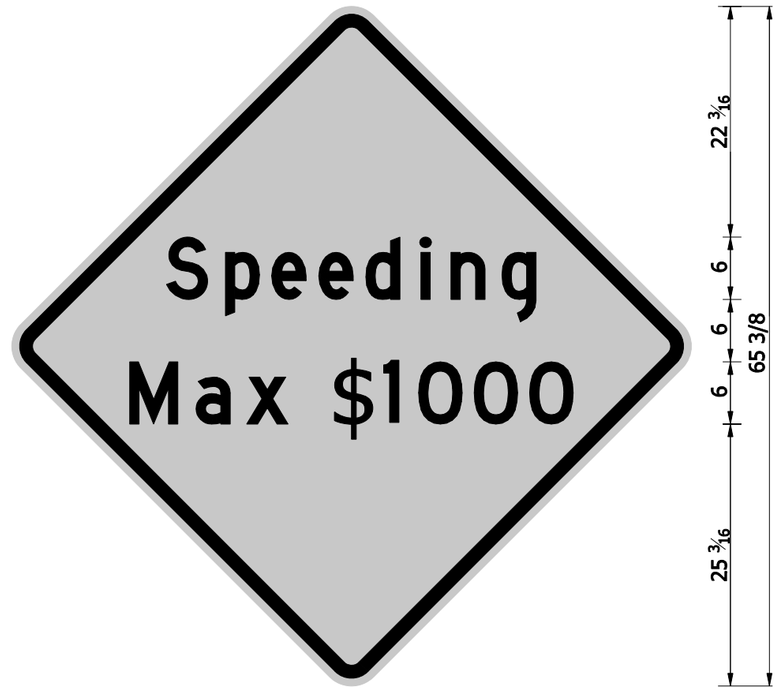

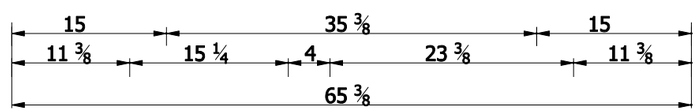

48x48 ; 6 D UPPER AND LOWER
48.000" across sides 3.000" Radius, 1.250" Border, 0.750" Indent, Black on Orange;
[Speeding] D; [Max $1000] D;

XG20-7c

INDIANA DEPARTMENT OF TRANSPORTATION

WORKSITE ADDED
PENALTY SIGNS 48 x 48

E 801-R-544d

7-26-07