400-R-448d

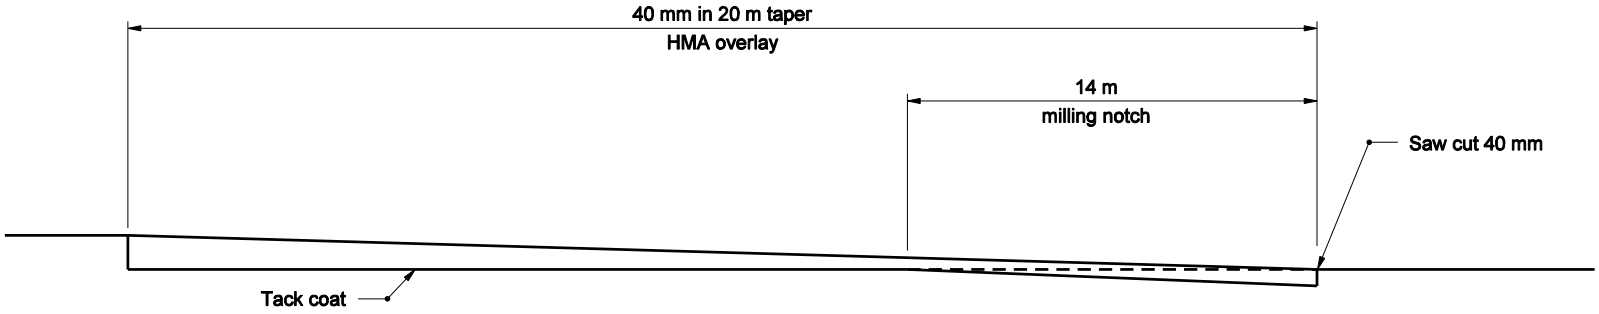

TERMINATION OF MAINLINE PAVEMENT TREATMENT

All Dimension are in mm unless otherwise specfied

INDIANA DEPARTMENT OF TRANSPORTATION

TERMINATION OF MAINLINE
PAVEMENT TREATMENT