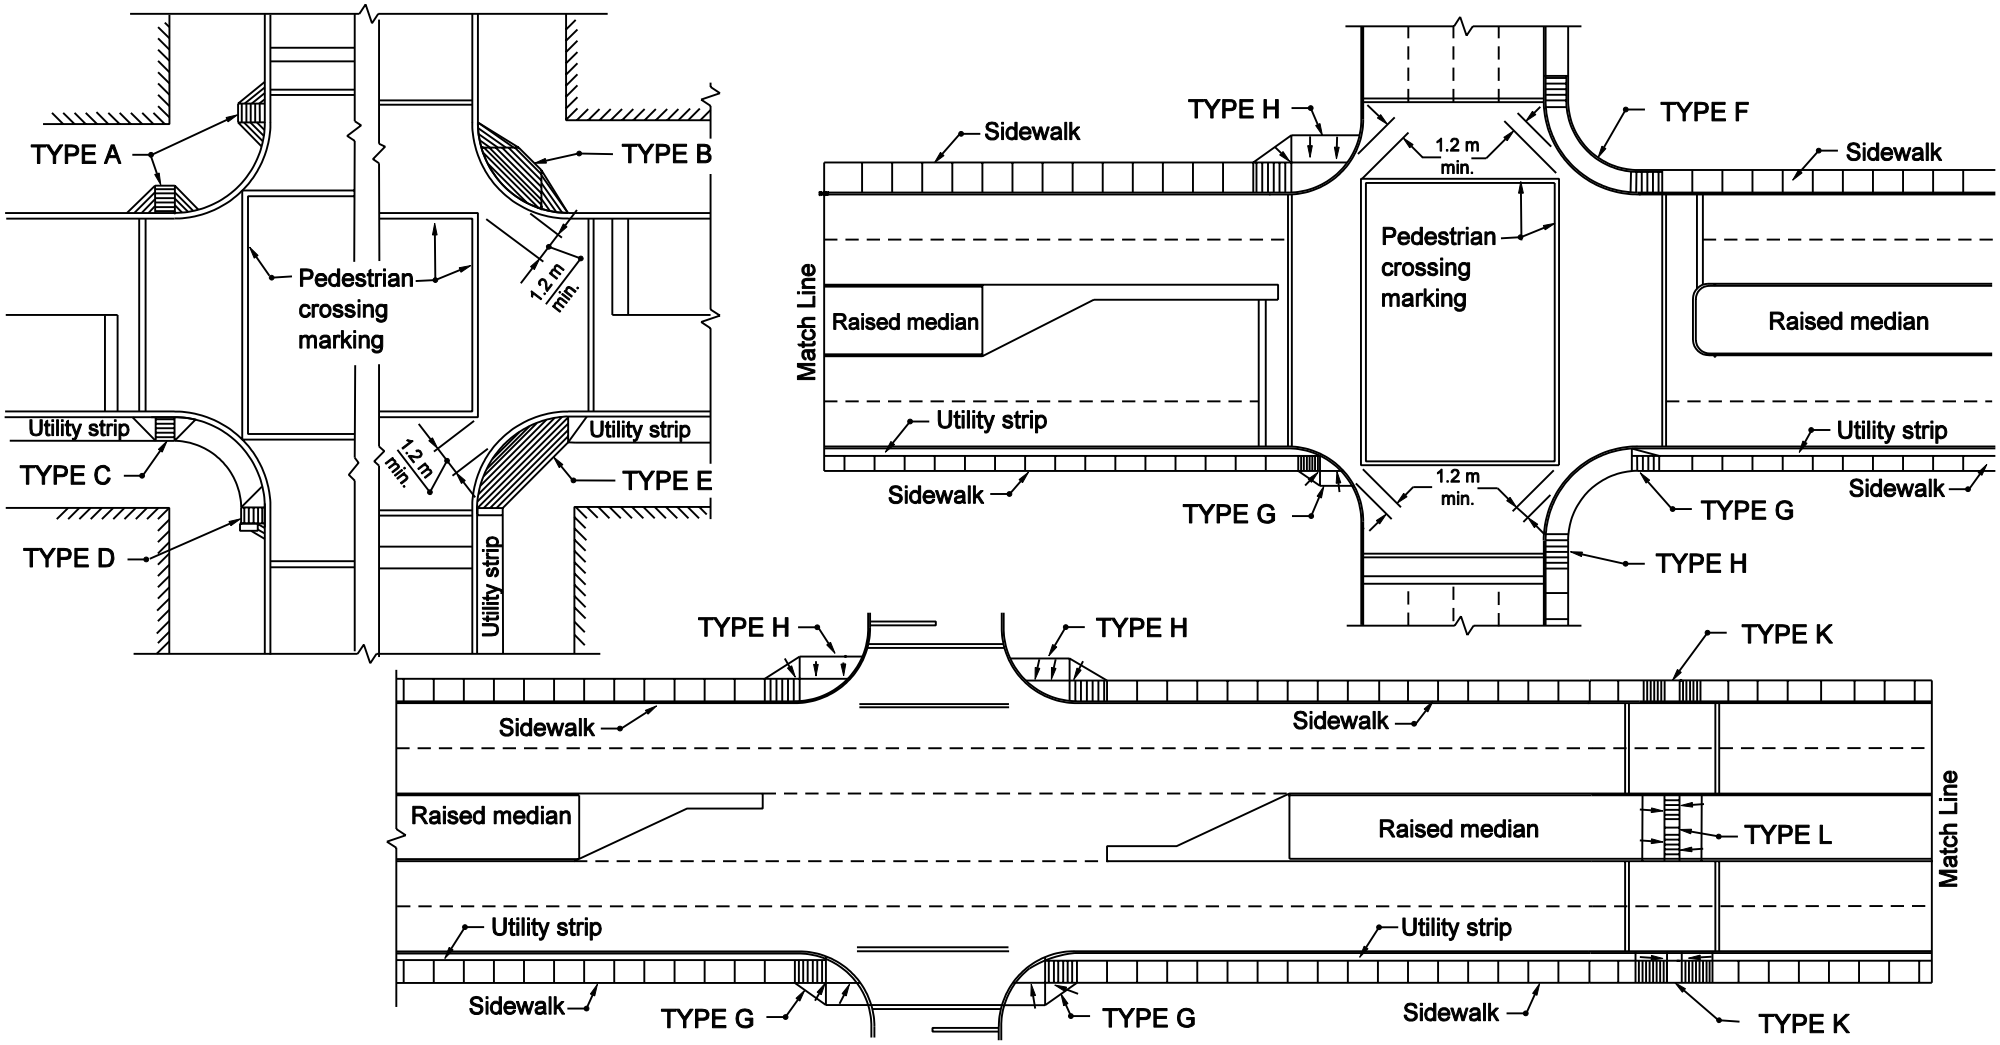

TYPES OF CURB RAMPS AT MARKED CROSSINGS
Figure 03-01A

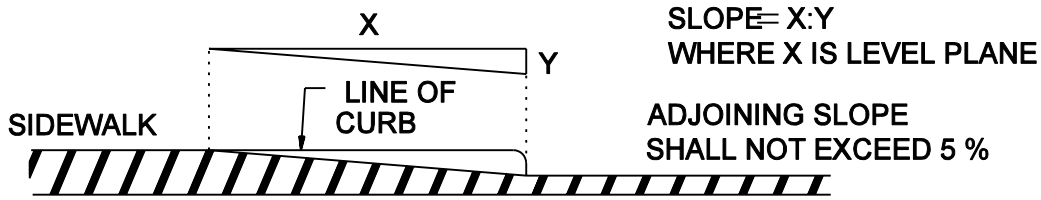

(a) SLOPE MEASUREMENT RELATIVE TO LEVEL SIDEWALK/STREET

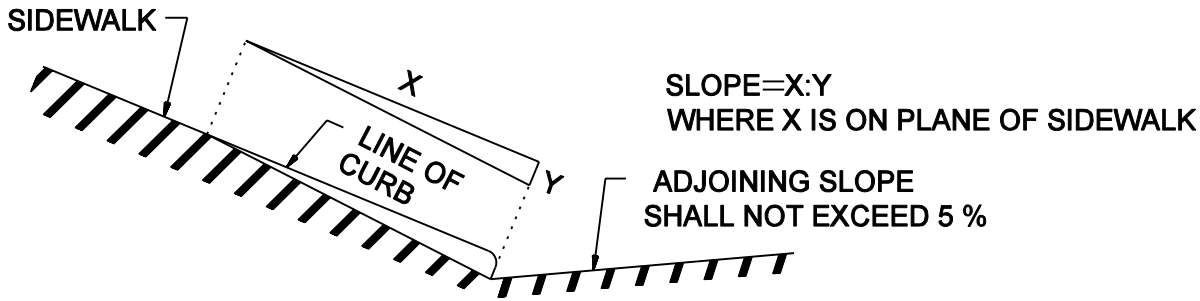

(b) SLOPE MEASUREMENT RELATIVE TO SLOPING SIDEWALK AND STREET

MEASUREMENTS OF CURB RAMP SLOPES

Figure 03-01B