-1500.7000

Rec'd 4-29-86

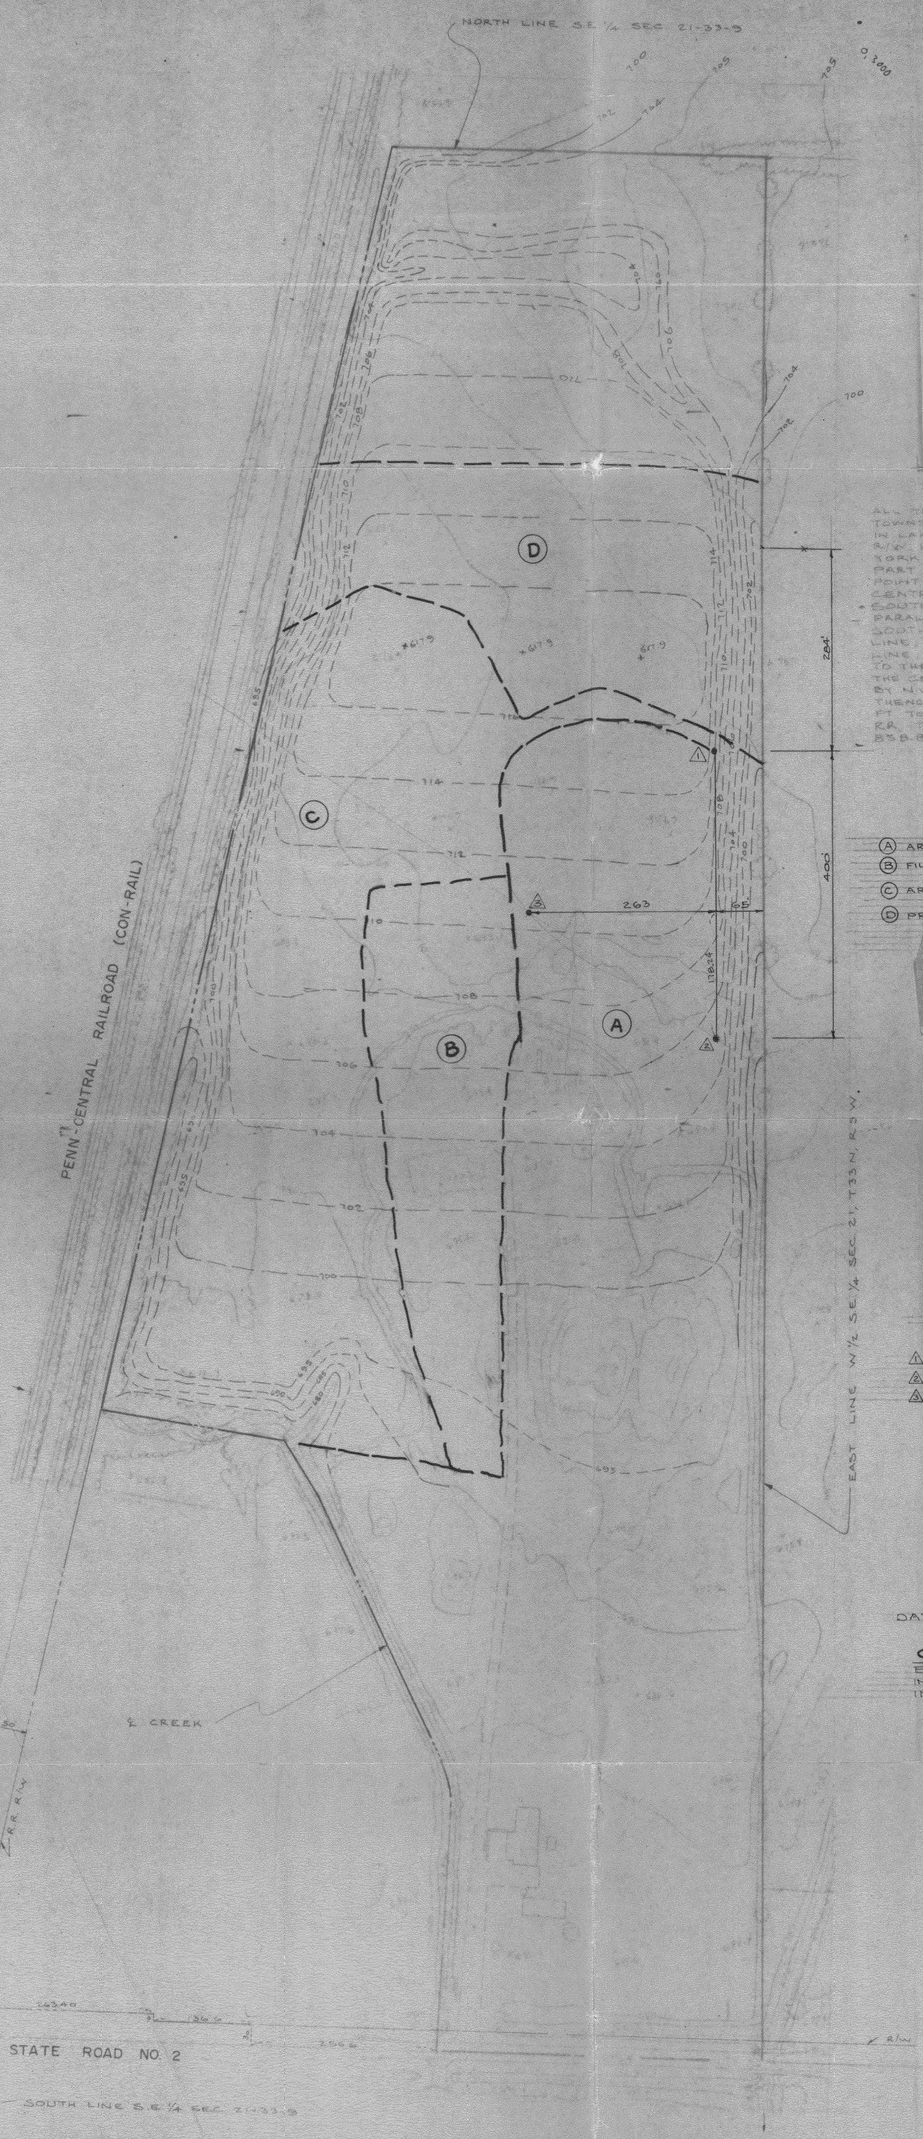

RECEIVED

LEGAL DESCRIPTION

ALL THAT PART OF THE W1/2 OF THE S.E. 1/4 OF SEC. 21, TOWNSHIP 33 NORTH, RANGE 9 WEST OF THE 2ND P.M. IN LAKE COUNTY, INDIANA LYING EAST OF THE EASTERLY R/W LINE OF THE IND. HARBOR RAILROAD CO. (NOW NEW YORK CENTRAL R.R.), EXCEPTING THEREFROM THAT PART DESCRIBED AS FOLLOWS: COMMENCING AT A POINT ON THE EASTERLY R/W LINE OF THE NEW YORK CENTRAL AT A DISTANCE OF 40 FEET NORTH OF THE SOUTH LINE OF SAID SECTION 21; THENCE EAST PARALLEL TO SAID SOUTH LINE, 2634.0 FEET; THENCE SOUTH 10 FEET; THENCE EAST PARALLEL TO SAID SOUTH LINE, 1346.6 FT; THENCE SOUTH 300 FT TO SAID SOUTH LINE; THENCE EAST ALONG SAID SOUTH LINE 2544 FT TO THE CENTERLINE OF A CREEK; THENCE NORTH ALONG THE CENTERLINE OF SAID CREEK 408.7 FT; THENCE NORTH BY N.W. ALONG THE CENTERLINE OF SAID CREEK 405 FT; THENCE WEST BY N.W. 885 FT; THENCE N.W. 2485 FT TO THE EASTERLY R/W LINE OF THE NEW YORK CENTRAL R.R.; THENCE SOUTHWESTERLY ALONG SAID R/W LINE, 838.85 FT TO THE POINT OF COMMENCEMENT.

(A) AREA OF FINAL GRADING, COVER AND SEEDING
(B) FILLED AREA REQUIRING FINAL COVER AND SEEDING
(C) AREA OF CURRENT OPERATION - 10'± DEPTH OF FILL
(D) PROJECTED FILL AREA FOR NEXT TWO (2) YEARS.

SURVEY REFERENCE POINTS

1. IRON PIPE
2. RE ROD
3. RE ROD

DATE OF INSPECTION: APRIL 17, 1986

E. Donald Bengel
E. DONALD BENGEL
INDIANA REG. PROF. ENGINEER NO. 12379
INDIANA REG. LAND SURVEYOR NO. 12226

F.B. 52 PAGE 66

NOTE:
FINAL SLOPES TO BE MINIMUM 2.0%

1" = 100'

REV. 5-29-81

E. DONALD BENGEL
PROF. ENGINEER - LAND SURVEYOR
703 DIVISION ROAD PHONE 219-462-0840
VALPARAISO, INDIANA 46383

Food Mart Co.
Gillis Field & Mill Sit
Lake County