OFFICE OF SOLID AND HAZARDOUS WASTE MGMT DEM

Oct 3 11 39 AM '97

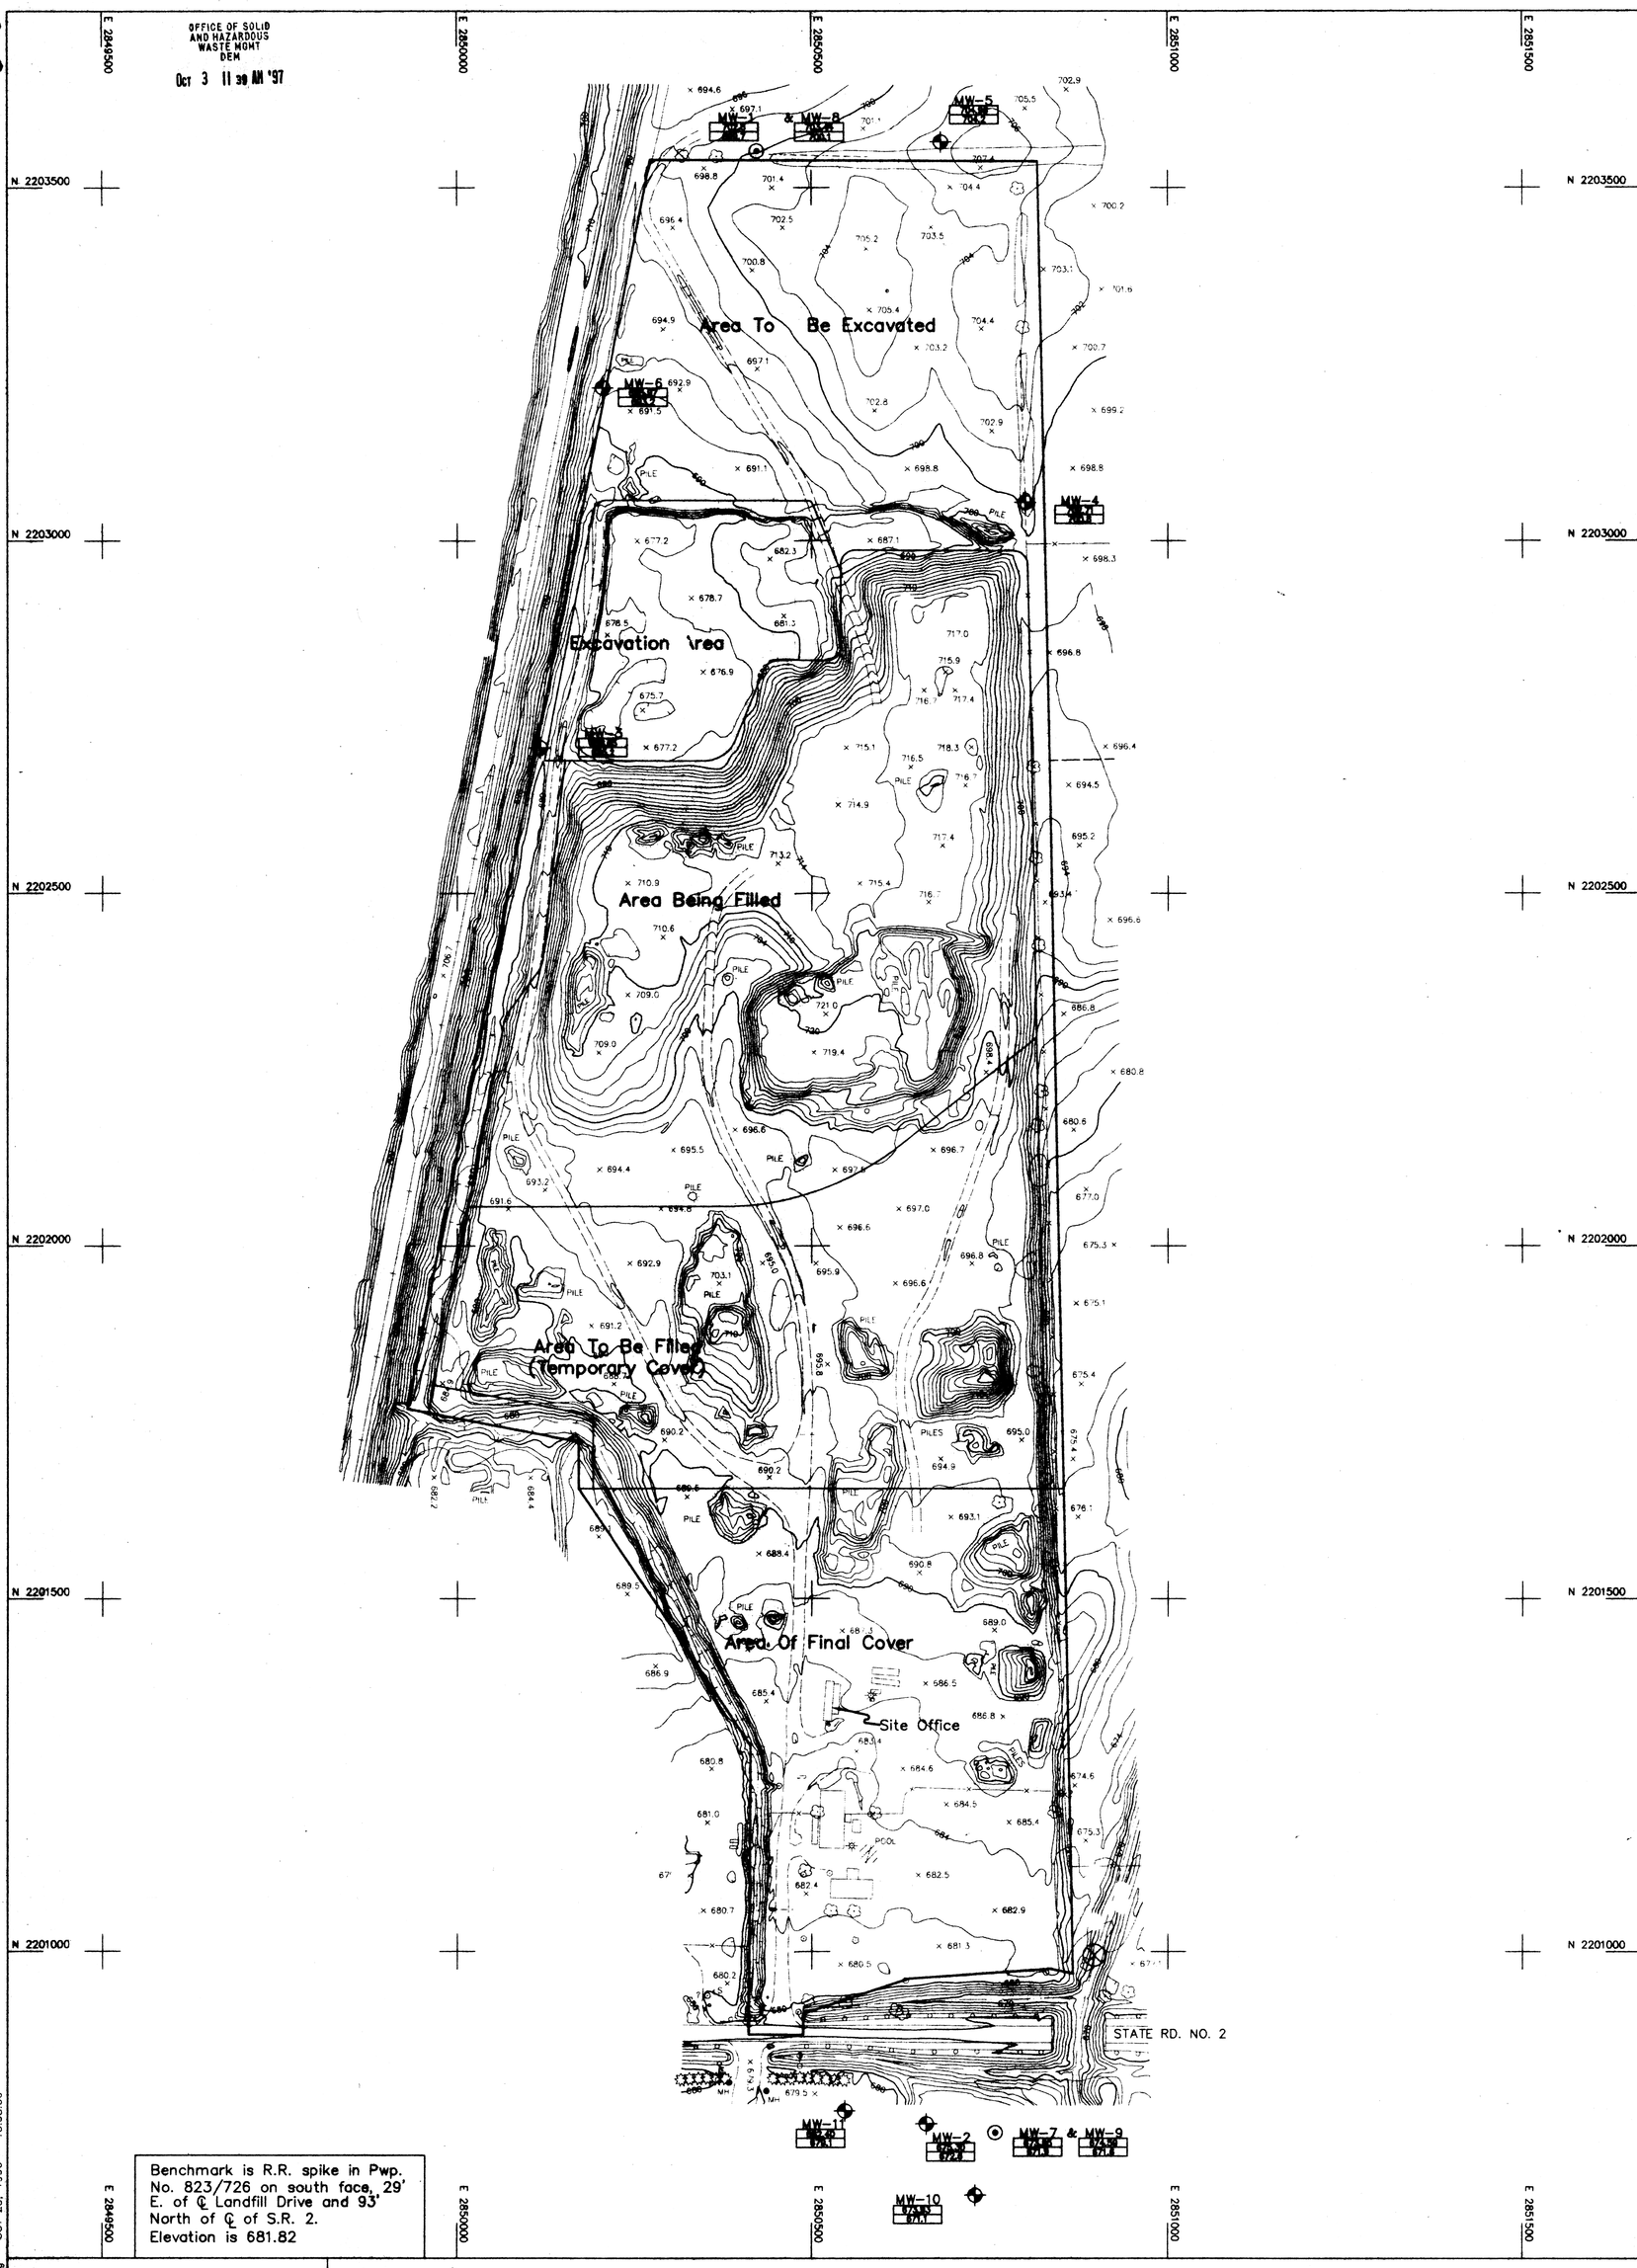

Benchmark is R.R. spike in Pwp. No. 823/726 on south face, 29' E. of ℄ Landfill Drive and 93' North of ℄ of S.R. 2. Elevation is 681.82

Feddeler Landfill

DATE OF PHOTOGRAPHY: 2 DEC 95

JOB NUMBER: 951103

BRIAN L. GLAZE REGISTERED No. 920008 STATE OF PROFESSIONAL ENGINEER

SCALE: 1"=[illegible]

PLAT 1 : SITE PLAN

PROTOGRAMMETRY BY DICKERSON AERIAL SURVEYS, INC. 107 N. 10TH STREET, LAFAYETTE, INDIANA 47901

...CTS\ENVIR\9534\LANDFILL.dwg - OCT 23, 1996 - 15:38:06