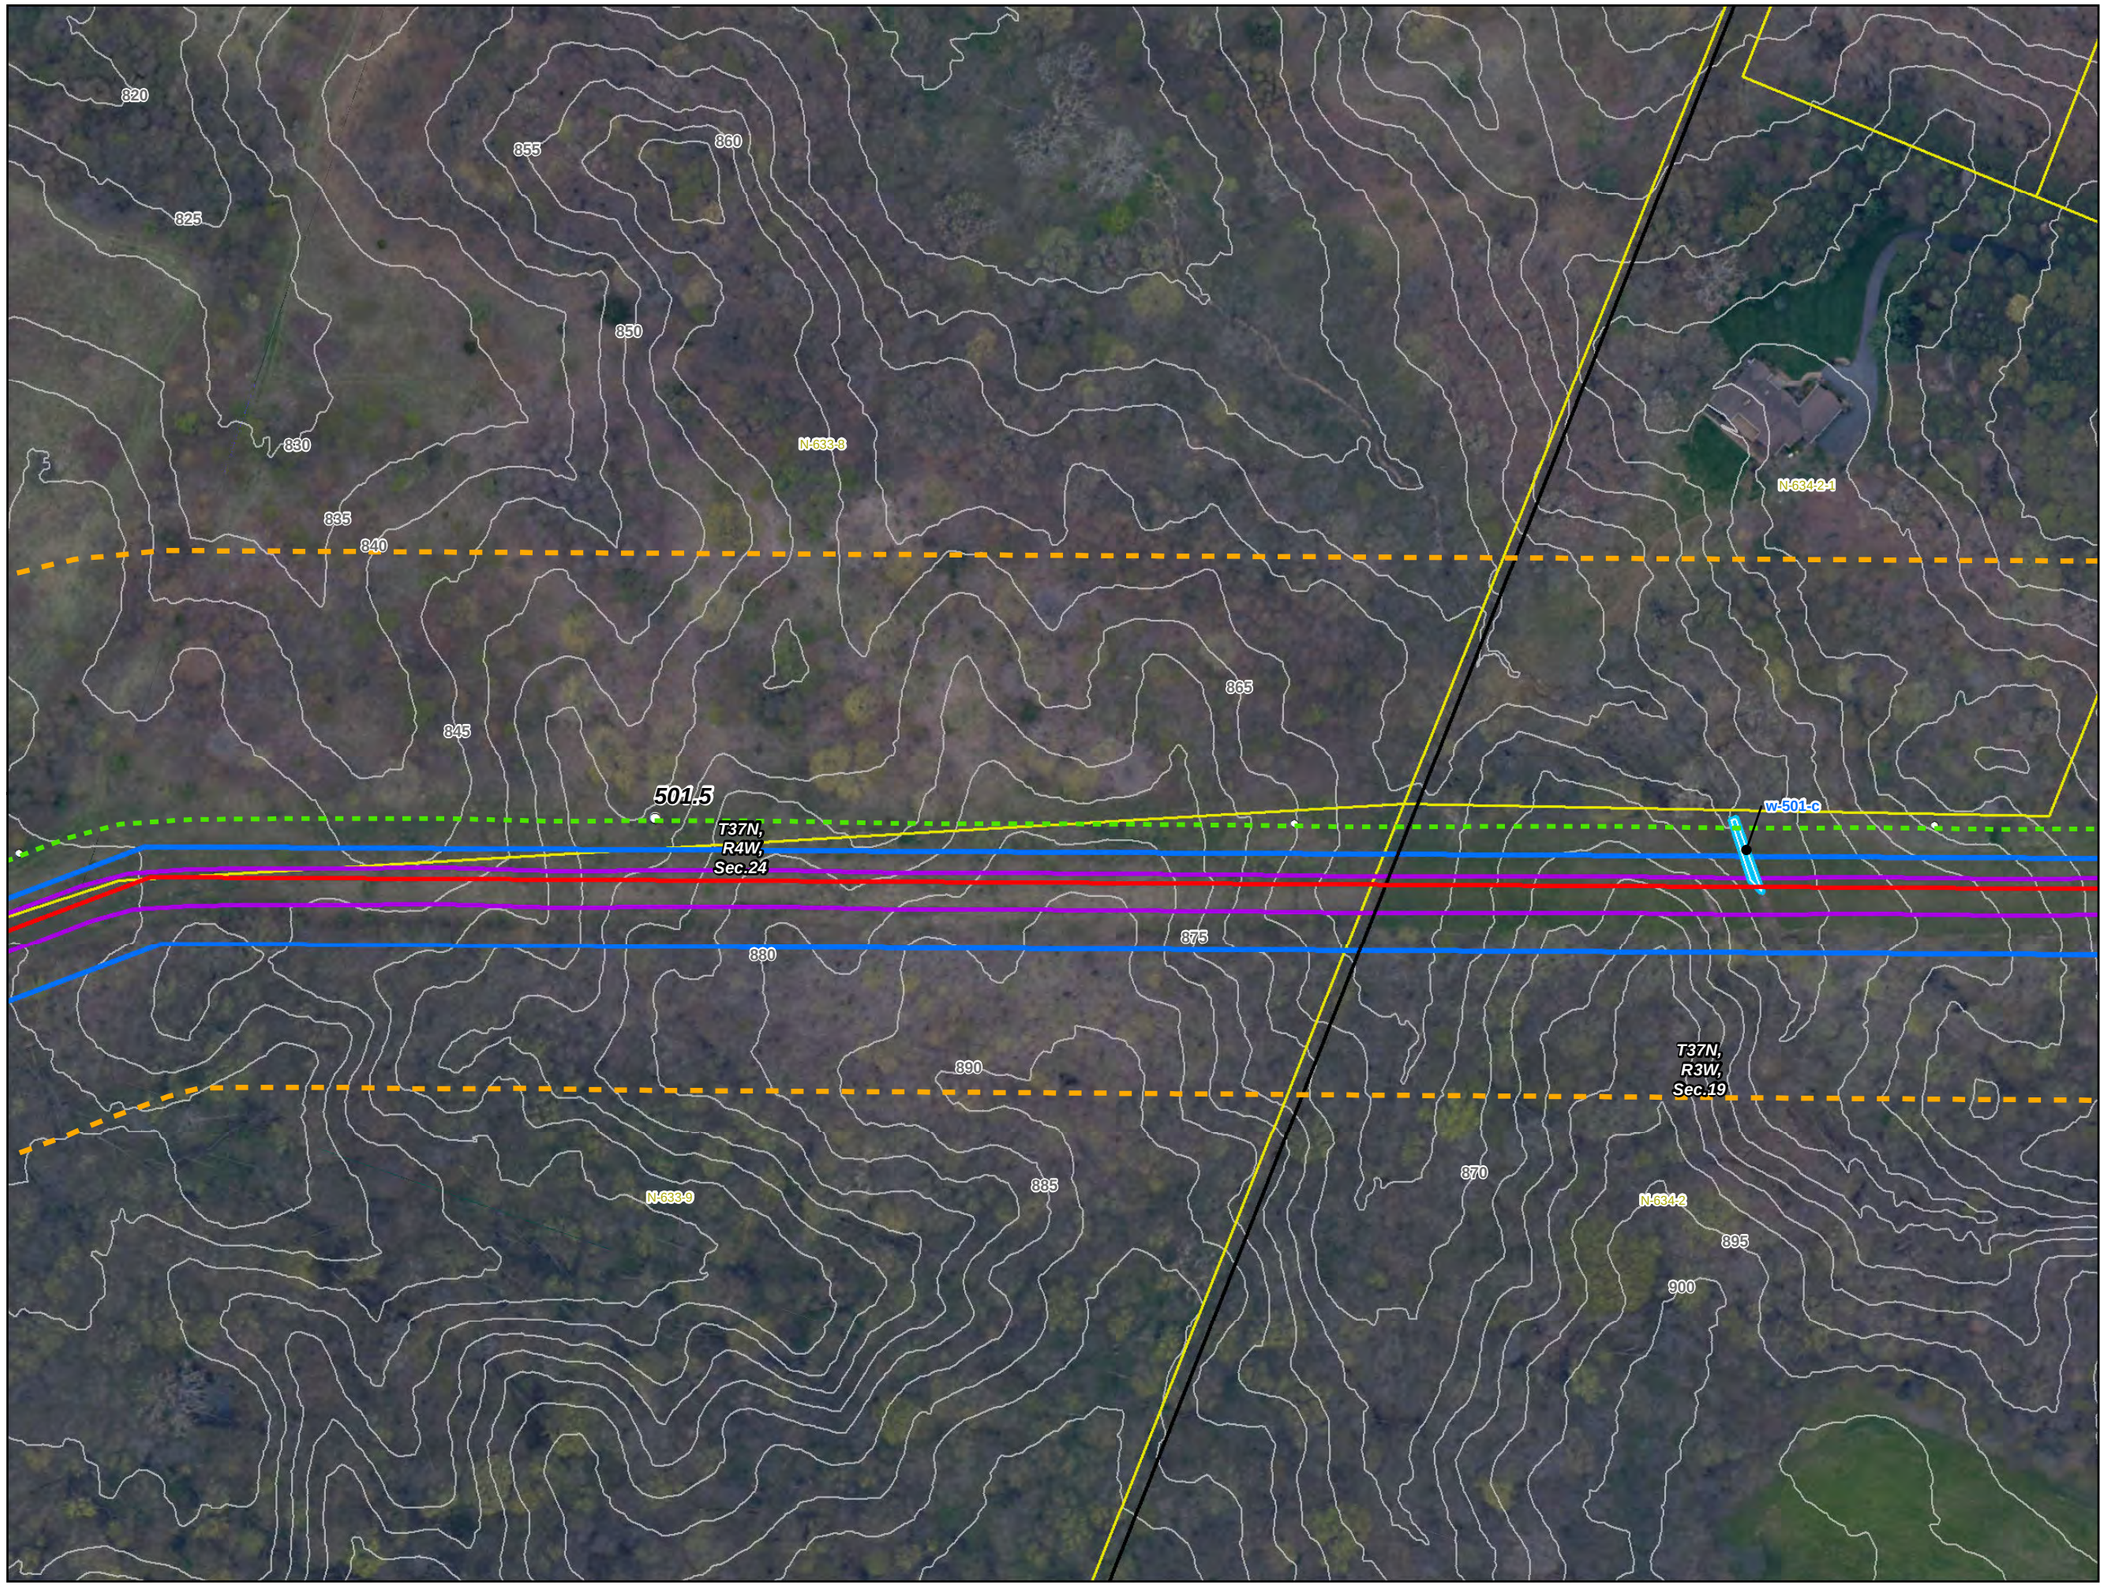

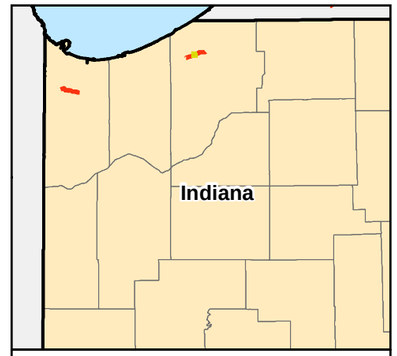

0 75 150 Feet

1 inch = 125 feet

- Milepost
- Proposed Pipeline Segment
- Existing Line 6B Pipeline
- Temporary Workspace
- New Permanent Easement
- Access Road - Pending Approval
- Delineated Waterbody
- Contour
- Survey Corridor
- Parcel Boundary
- County Boundary

Wetland

- PEM
- PFO
- PEM/PFO
- PEM/PSS
- PEM/PSS/PFO
- PSS
- PSS/PFO

Line 6B 2012 Maintenance and Rehabilitation Program

Wetlands and Waterbodies

LaPorte Segment

LaPorte County

Map 8 of 18

Revised June, 2012

Source: Z:\Clients\E_HE\enbridgeLine_6B\ArcGIS\2012\06\IR_ApplicationAlignment_Sheets\Line_6B_IN_Wetlands_Waterbodies_CORP.mxd
Date: (6/13/2012)

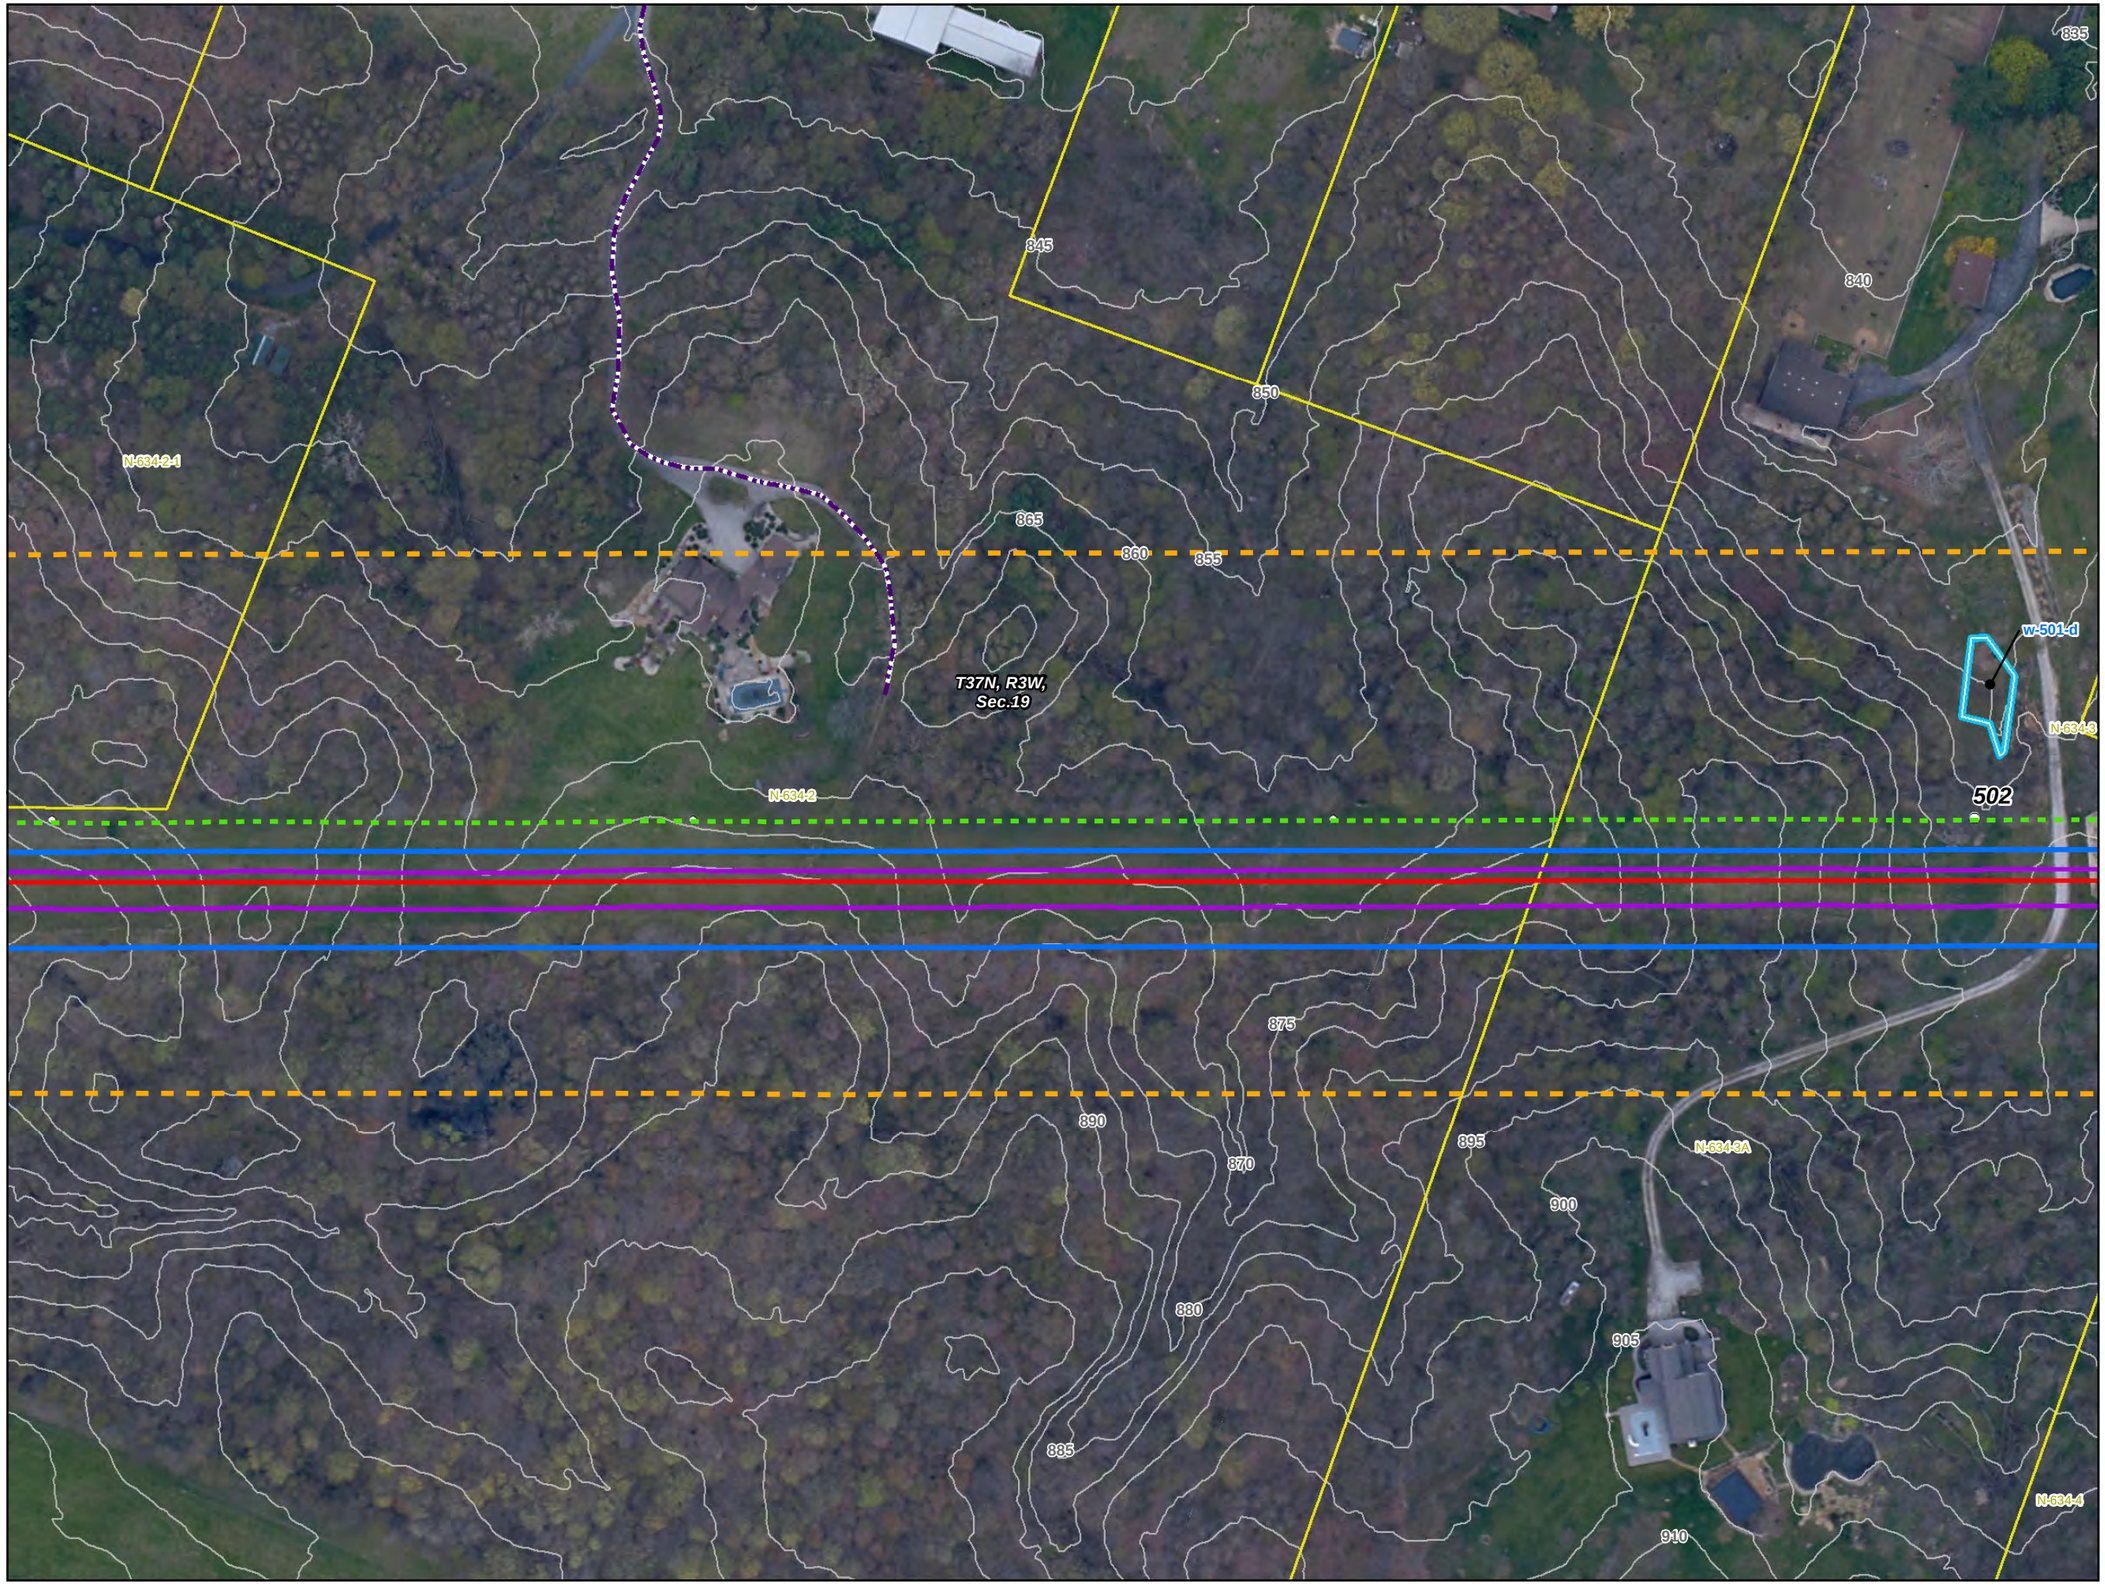

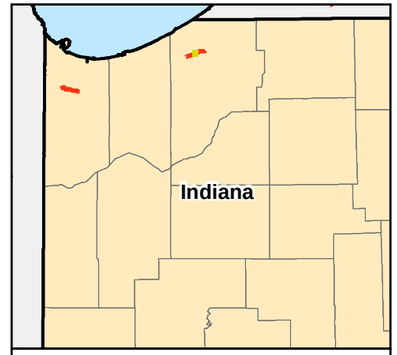

0 75 150 Feet

1 inch = 125 feet

- Milepost
- Proposed Pipeline Segment
- Existing Line 6B Pipeline
- Temporary Workspace
- New Permanent Easement
- Access Road - Pending Approval
- Delineated Waterbody
- Contour
- Survey Corridor
- Parcel Boundary
- County Boundary

Wetland

- PEM
- PFO
- PEM/PFO
- PEM/PSS
- PEM/PSS/PFO
- PSS
- PSS/PFO

Line 6B 2012 Maintenance and Rehabilitation Program

Wetlands and Waterbodies

LaPorte Segment

LaPorte County

Map 9 of 18

Revised June, 2012

Source: Z:\Clients\E_H\EnbridgeLine_6B\ArcGIS\2012\06\IN_Application\Alignment_Sheets\Line_6B_IN_Wetland

Date: (6/13/2012)

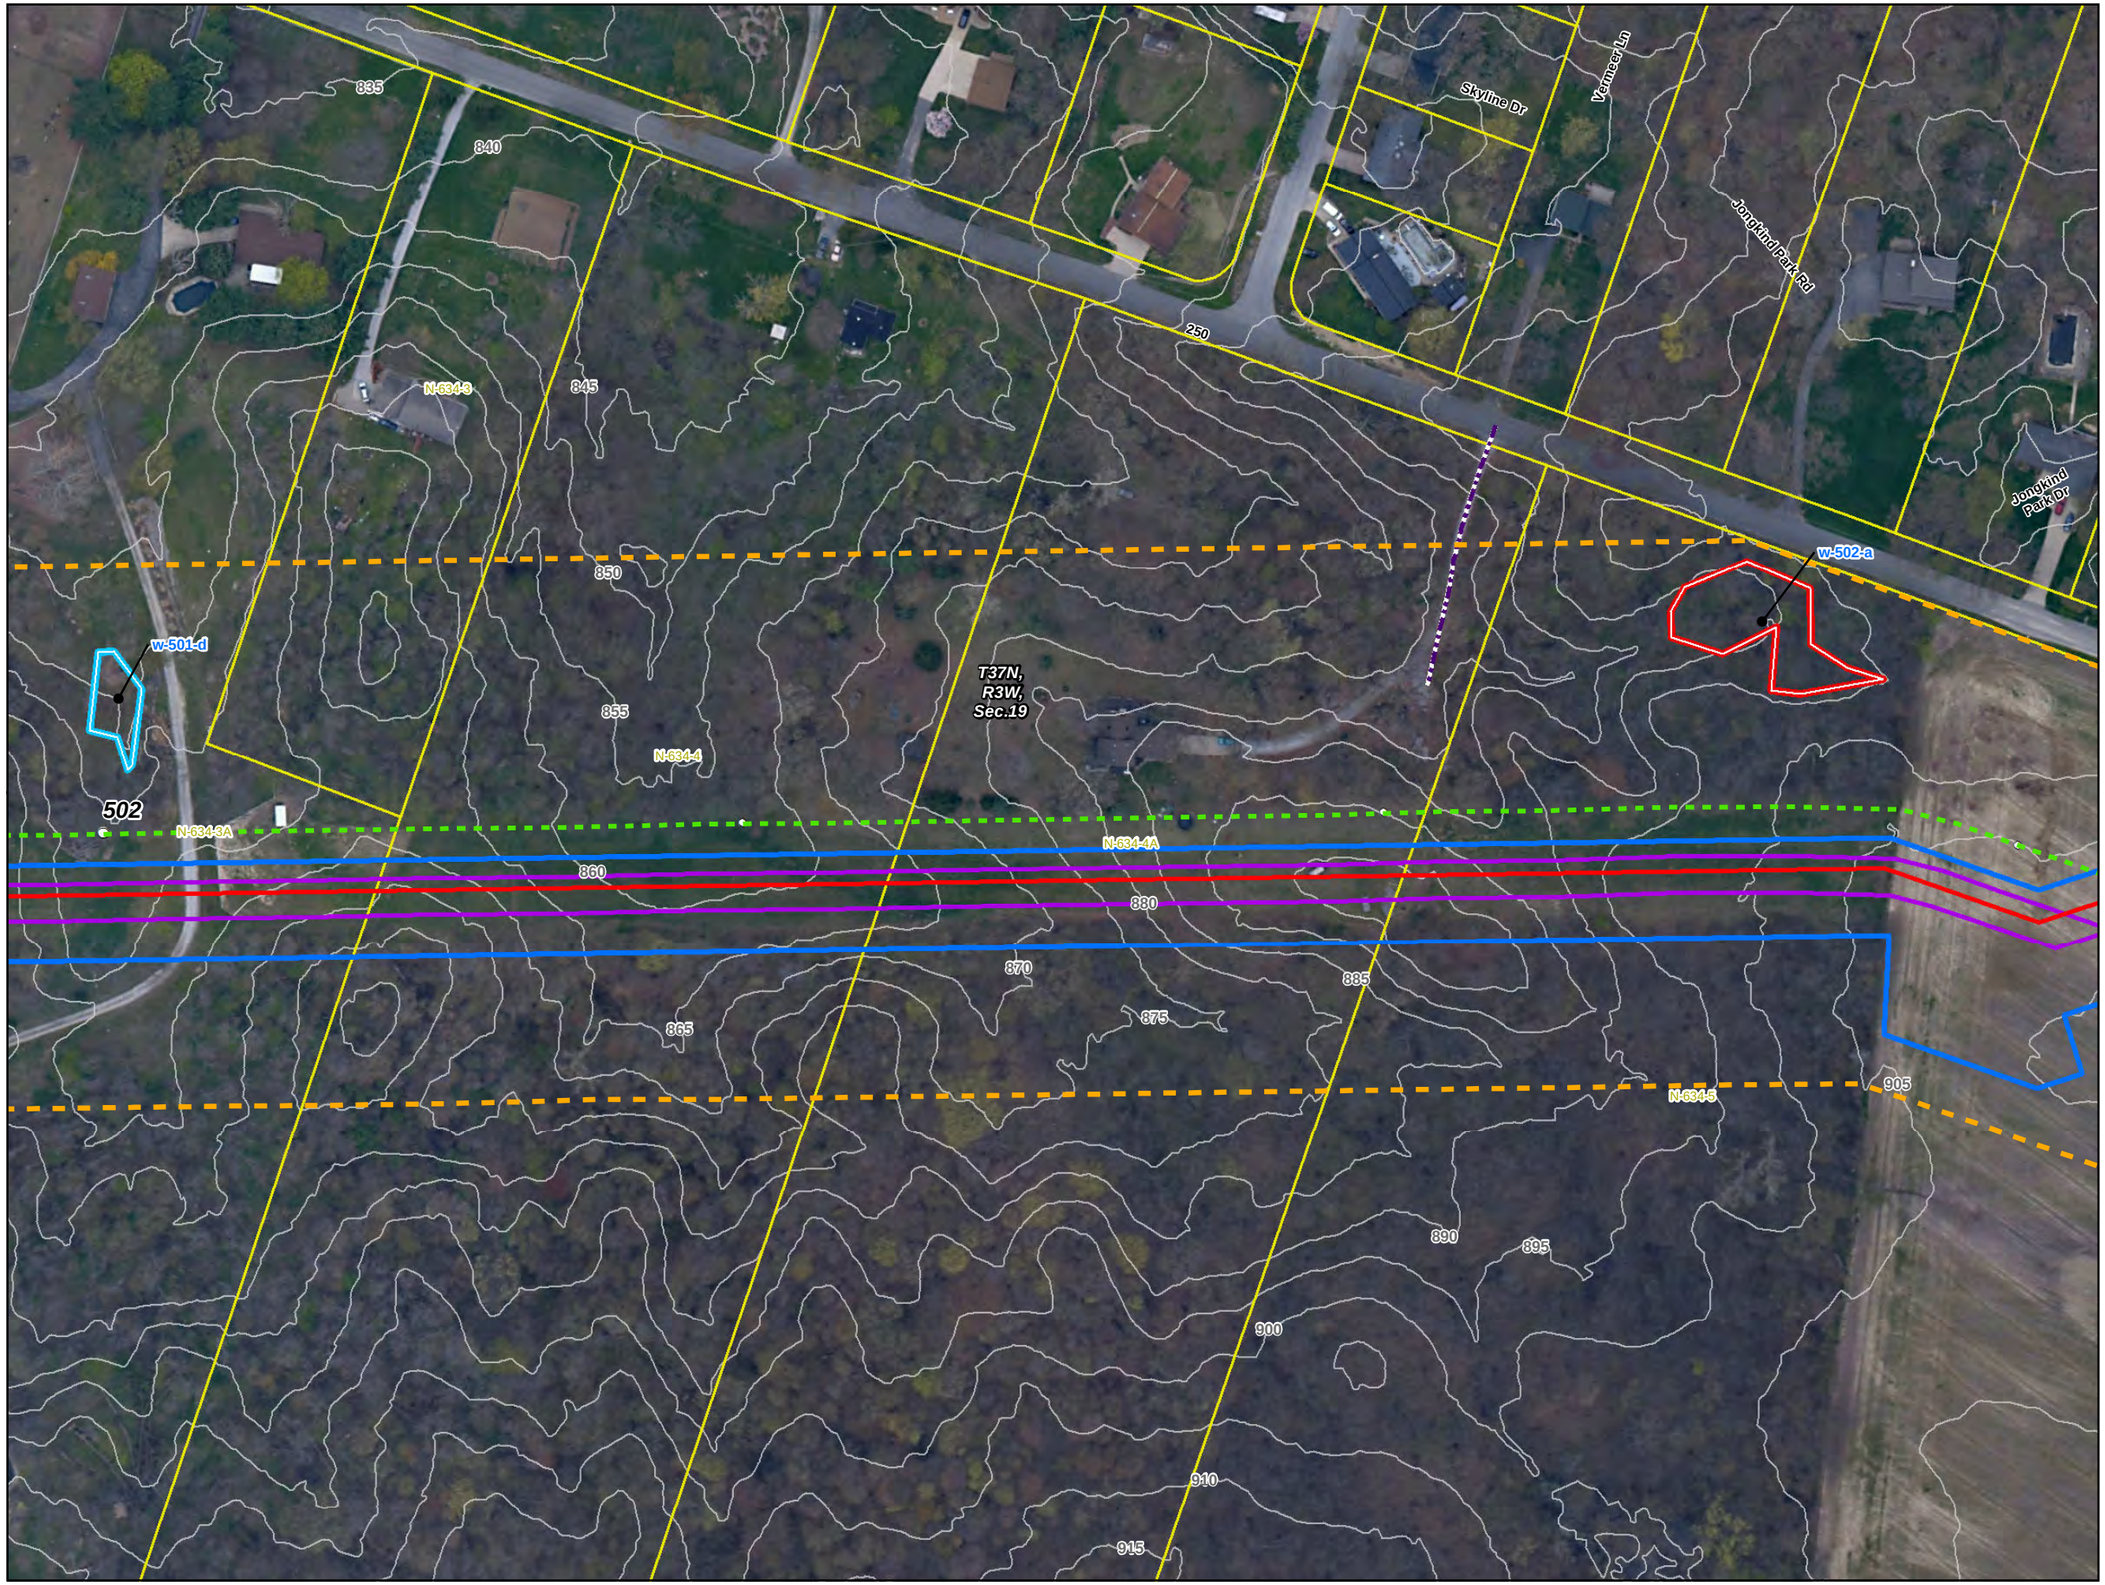

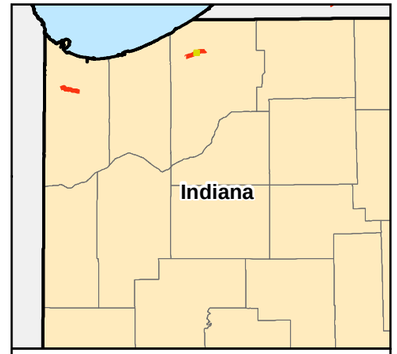

0 75 150 Feet

1 inch = 125 feet

N
W E
S

- Milepost
- Proposed Pipeline Segment
- Existing Line 6B Pipeline
- Temporary Workspace
- New Permanent Easement
- Access Road - Pending Approval
- Delineated Waterbody
- Contour
- Survey Corridor
- Parcel Boundary
- County Boundary

Wetland

- PEM
- PFO
- PEM/PFO
- PEM/PSS
- PEM/PSS/PFO
- PSS
- PSS/PFO

Line 6B 2012 Maintenance and Rehabilitation Program

Wetlands and Waterbodies

LaPorte Segment

LaPorte County

Map 10 of 18

Revised June, 2012

Source: Z:\Clients\E_H\EnbridgeLine_6B\ArcGIS\2012\06\IN_ApplicationAlignment_Sheets\sLine_6B_IN_Wetlands_Waterbodies_CORR.mxd

Date: (6/13/2012)

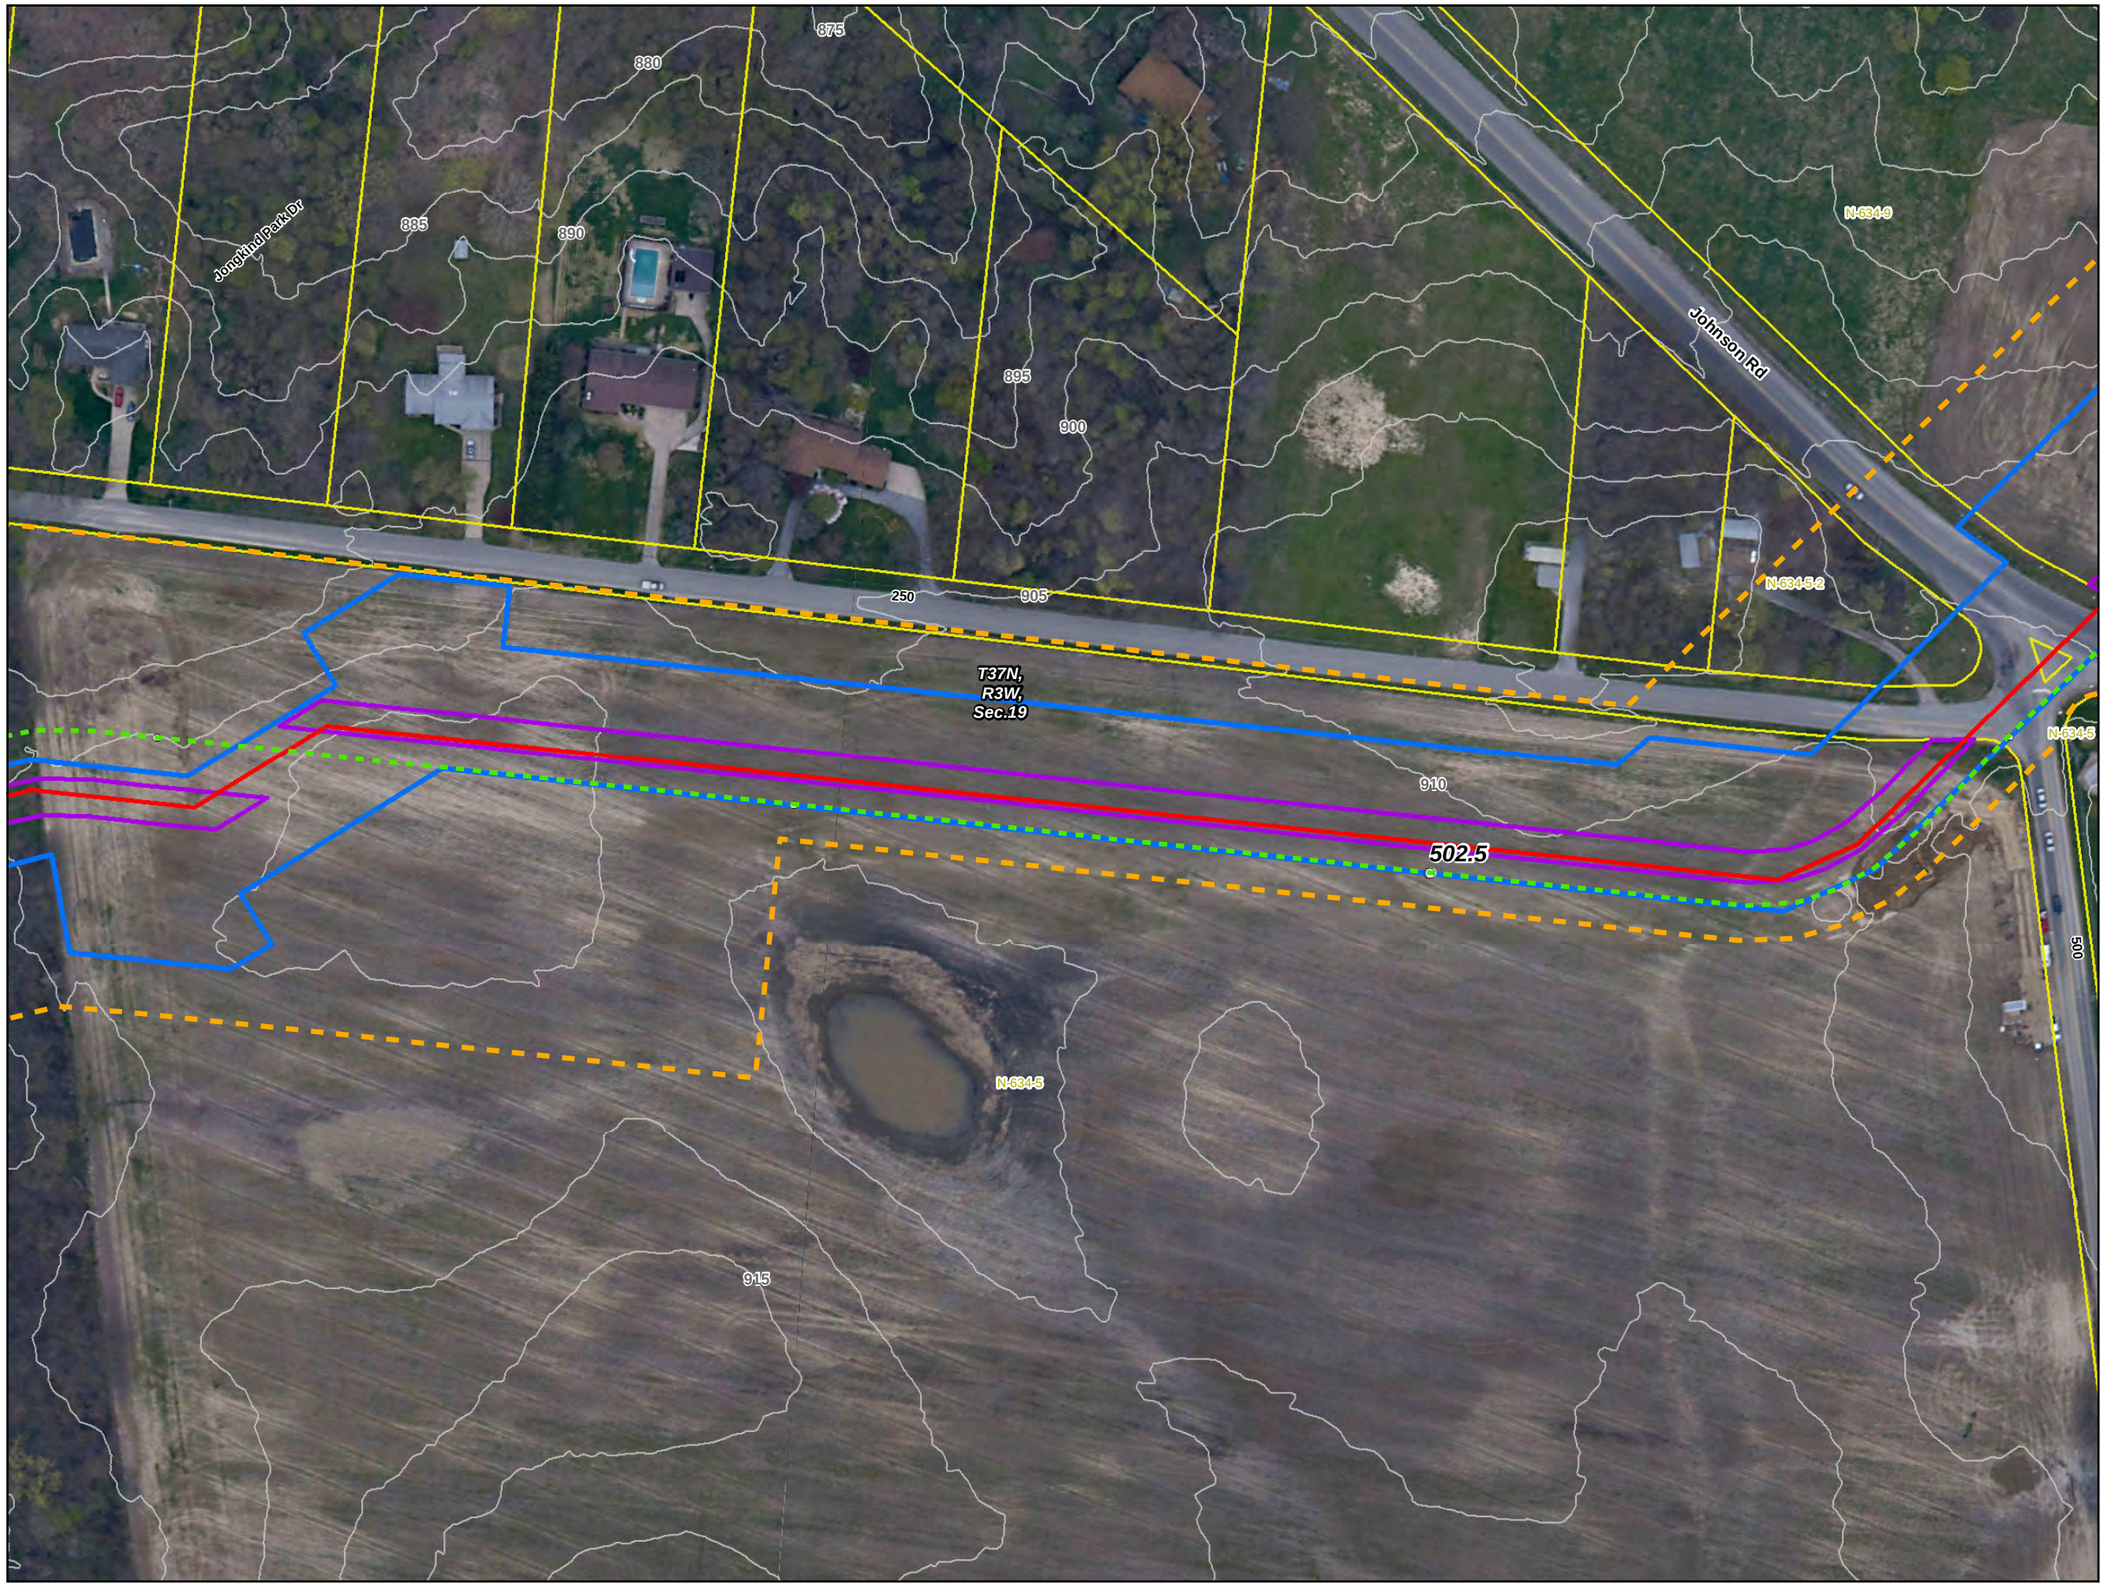

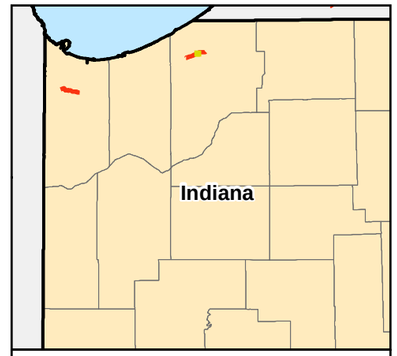

0 75 150 Feet

1 inch = 125 feet

N
W E
S

- Milepost
- Proposed Pipeline Segment
- Existing Line 6B Pipeline
- Temporary Workspace
- New Permanent Easement
- Access Road - Pending Approval
- Delineated Waterbody
- Contour
- Survey Corridor
- Parcel Boundary
- County Boundary

Wetland

- PEM
- PFO
- PEM/PFO
- PEM/PSS
- PEM/PSS/PFO
- PSS
- PSS/PFO

Line 6B 2012 Maintenance and Rehabilitation Program

Wetlands and Waterbodies

LaPorte Segment

LaPorte County

Map 11 of 18

Revised June, 2012

Source: Z:\Clients\E_P\Enbridge\Line_6B\ArcGIS\2012\06\IN_ApplicationAlignment_SheetsLine_6B_IN_Wetlands_1

Date: (6/13/2012)

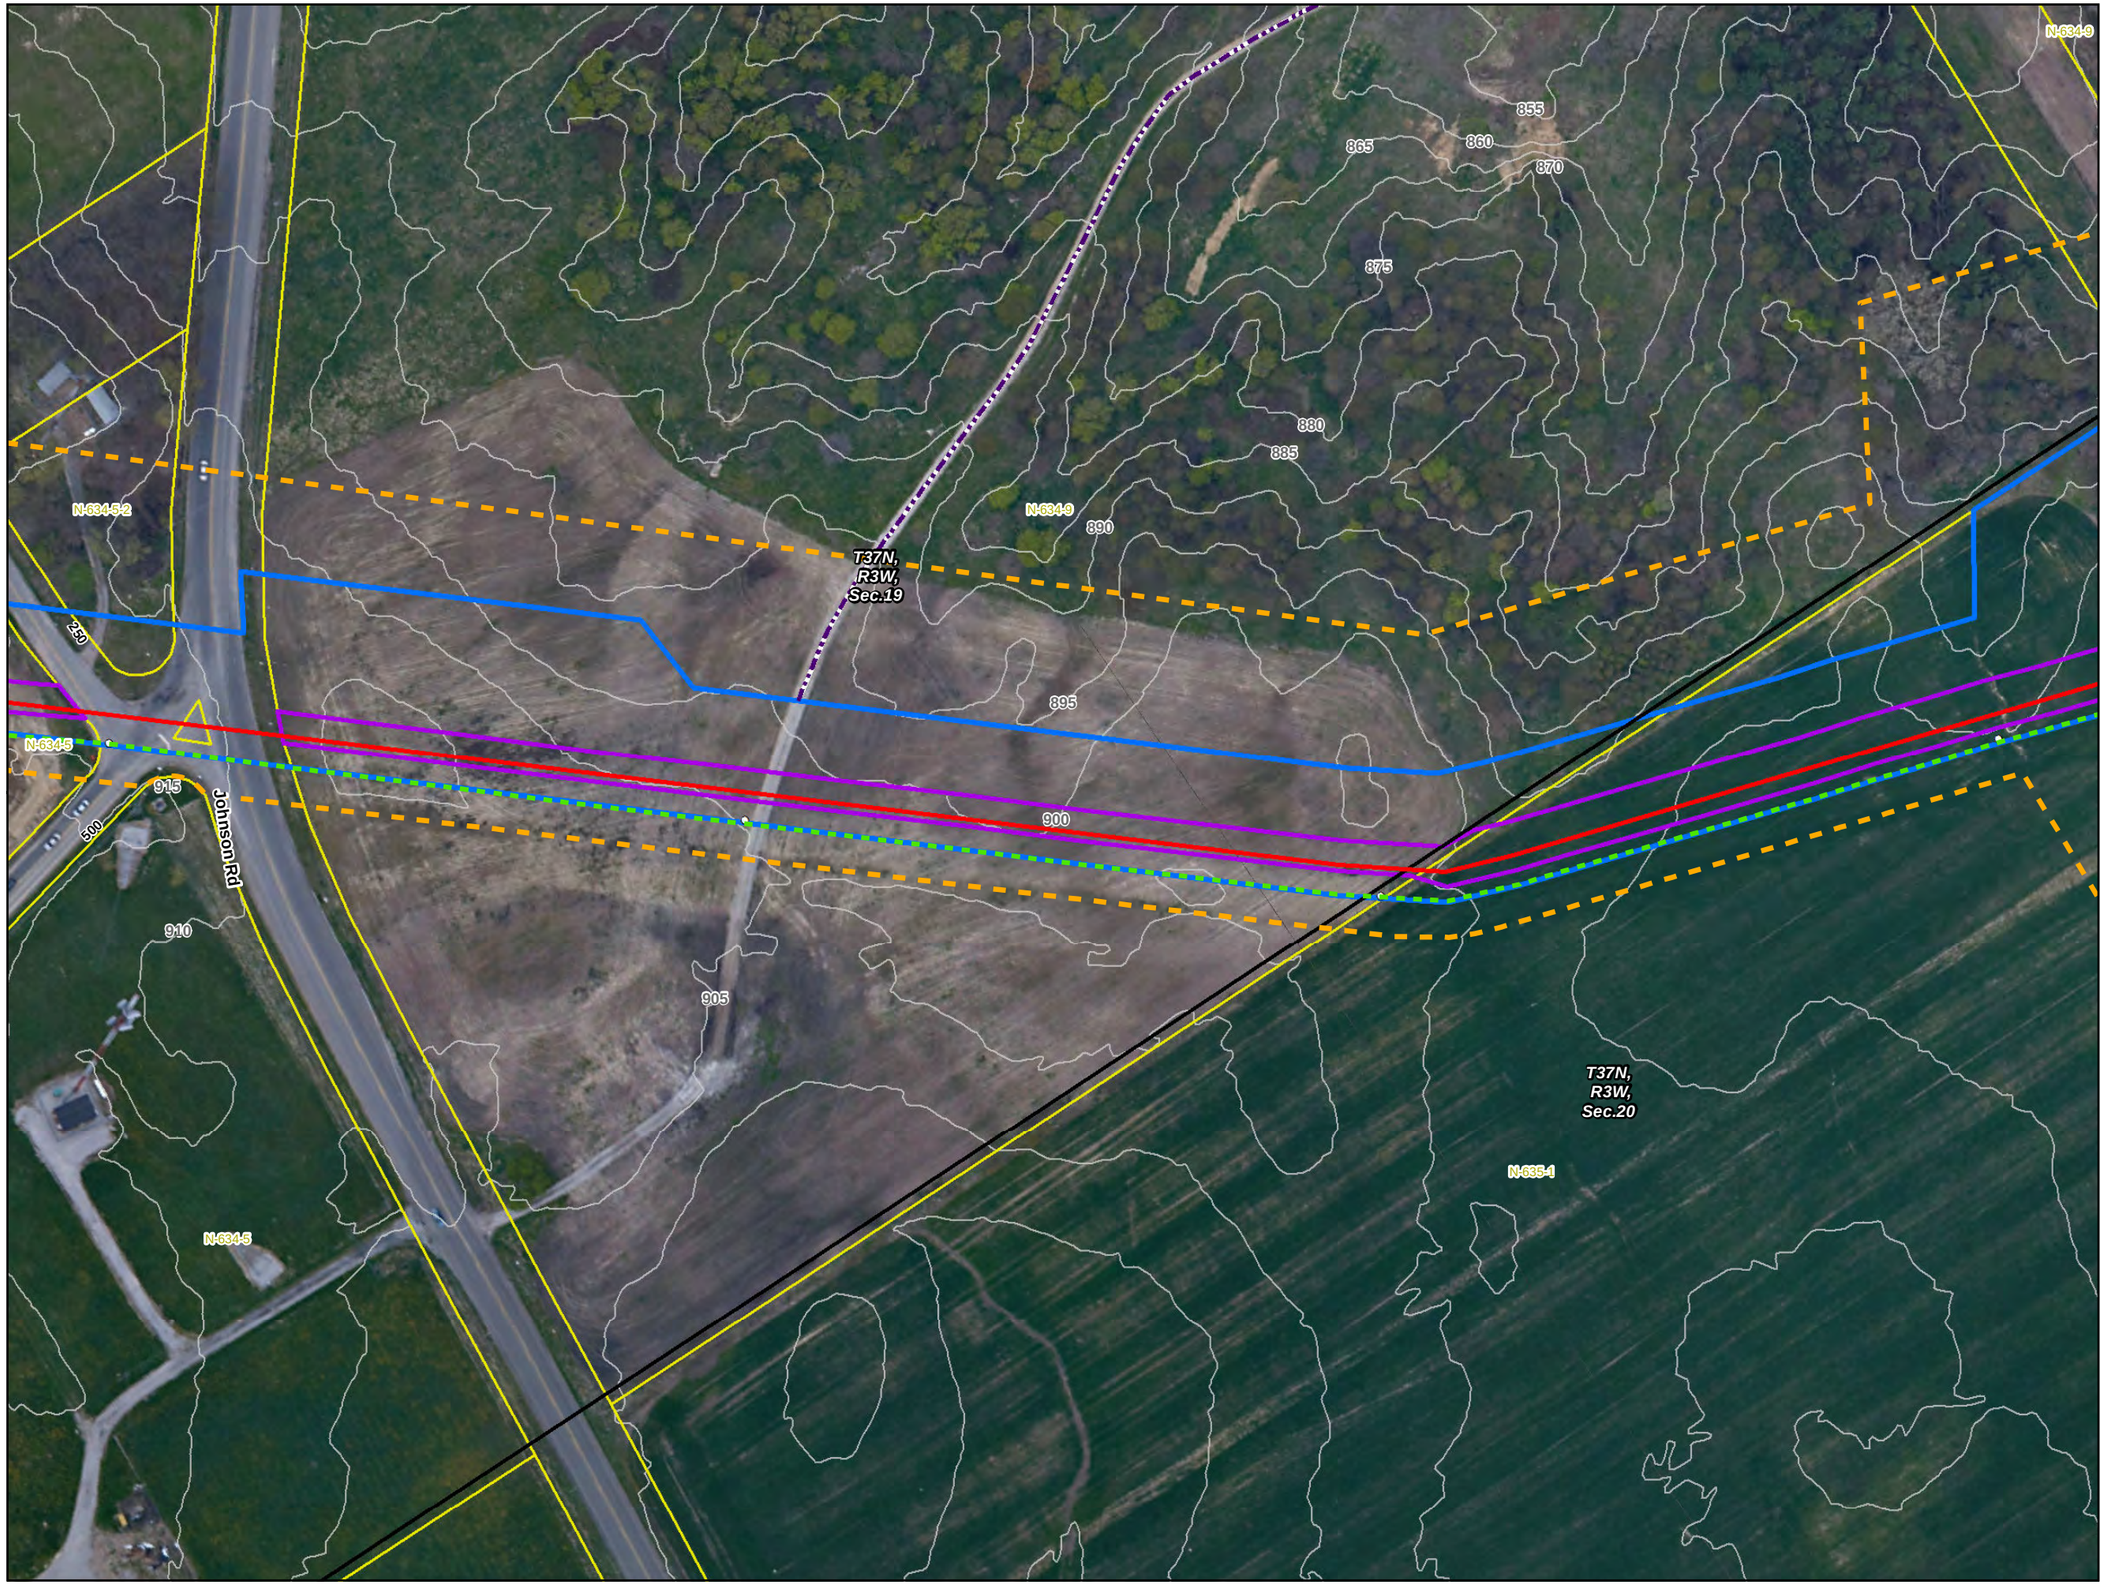

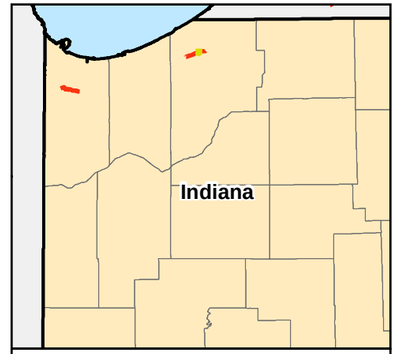

0 75 150 Feet

1 inch = 125 feet

- Milepost
- Proposed Pipeline Segment
- Existing Line 6B Pipeline
- Temporary Workspace
- New Permanent Easement
- Access Road - Pending Approval
- Delineated Waterbody
- Contour
- Survey Corridor
- Parcel Boundary
- County Boundary

Wetland

- PEM
- PFO
- PEM/PFO
- PEM/PSS
- PEM/PSS/PFO
- PSS
- PSS/PFO

Line 6B 2012 Maintenance and Rehabilitation Program

Wetlands and Waterbodies

LaPorte Segment

LaPorte County

Map 12 of 18

Revised June, 2012

Source: Z:\Clients\E_H\Enbridge\Line_6B\ArcGIS\2012\06\N_Application\Alignment_Sheets\Line_6B_IN_Wetlands_Waterbody_CORP.mxd

Date: (6/13/2012)