PARCEL NO. : -13
PROJECT NO. : NH-075-3(019)
ROAD NAME : U.S.R. 231
COUNTY : SPENCER
SECTION : 29
TOWNSHIP : 4 S.
RANGE : 5 W.
CODE : 3099

OWNER : BERNARD A. & SUSAN D. GRUNDHOEFER
DEED RECORD 152 , PAGES 28-30 , DATED 04/25/85

DRAWN BY : JTK 11/13/01
CHECKED BY : DKH 11/14/01

HATCHED AREA IS THE APPROXIMATE TAKING
HATCHED AREA IS THE EXCESS TAKING

SCALE : 1"= 200'
SHEET 1 OF 2

N

THIS PLAT WAS PREPARED FROM INFORMATION OBTAINED FROM THE RECORDER'S OFFICE AND OTHER SOURCES WHICH WERE NOT NECESSARILY CHECKED BY A FIELD SURVEY.

EXHIBIT "A"
NOTE: METRIC CENTERLINE

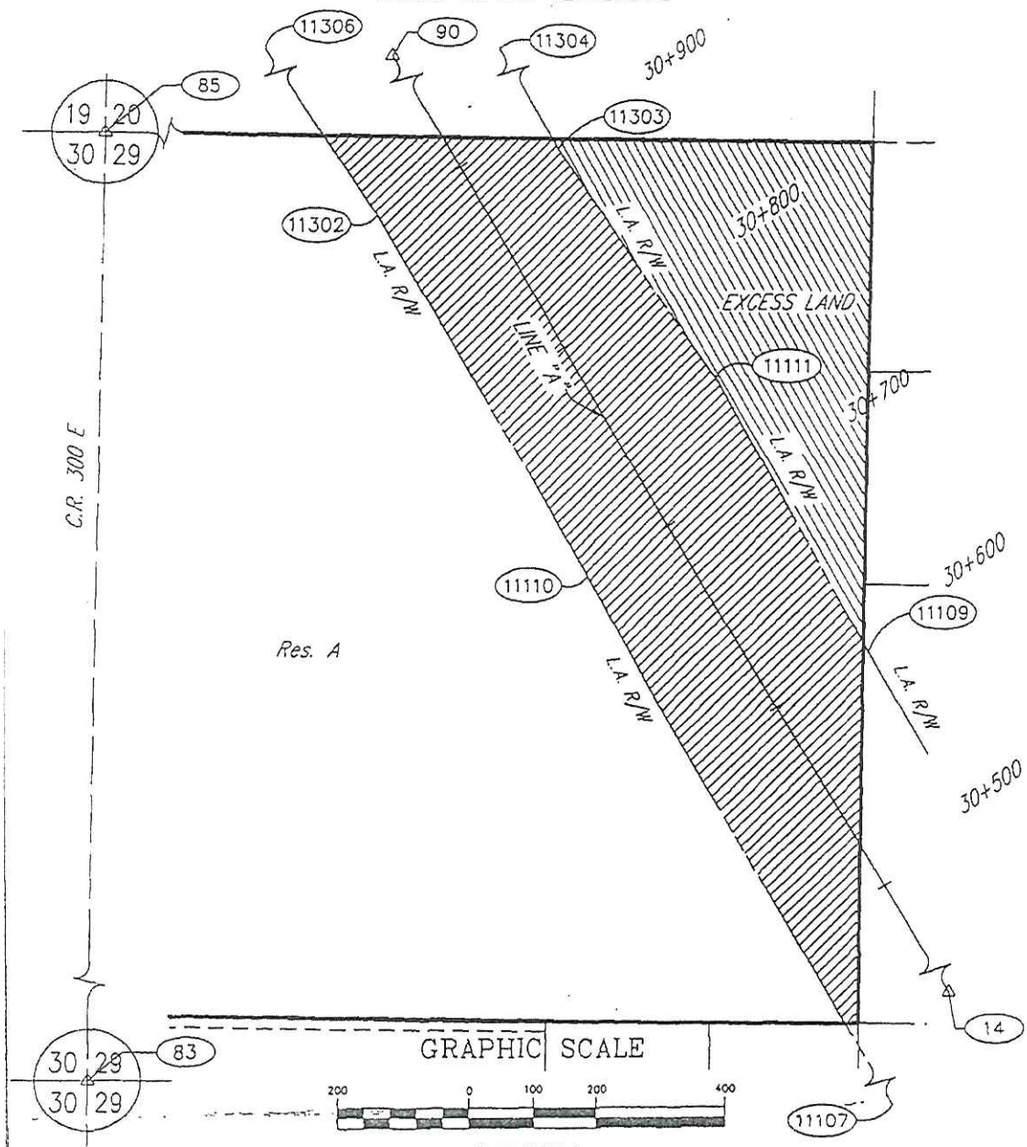

GRAPHIC SCALE

200 0 100 200 400

(IN FEET)
1 inch = 200 ft.

SURVEYORS STATEMENT

To the best of my knowledge and belief, this plat, together with the "Location Control Route Survey Plat" recorded as Instrument No. 01-3486, in Survey Book 3, Page 130, in the Office of the Recorder of SPENCER County, Indiana, (incorporated and made a part hereof by reference) comprise a Route Survey executed in accordance with Indiana Administrative Code 865 IAC 1-12, ("Rule 12").

Douglas K. Herendeen 11/27/01
Douglas K. Herendeen, L.S. 50468 (Date)

DOUGLAS KEITH HERENDEEN
REGISTERED No. S0468 STATE OF INDIANA
LAND SURVEYOR

ROUTE SURVEY PLAT
Prepared for - INDOT
by Butler, Fairman and Seufert, Inc. (Job # 3737.0611)

Project 3737011A
JTK 11-26-01 AT 16:02

\J737.06\11\AUTOCAD\ROW\RS-PLATS\J099P013.dwg