PARCEL NO. : 6
PROJECT NO. : NH-075-3(019)
ROAD NAME : U.S.R. 231
COUNTY : SPENCER
SECTION : 32
TOWNSHIP : 4 S.
RANGE : 5 W.
CODE : 3099

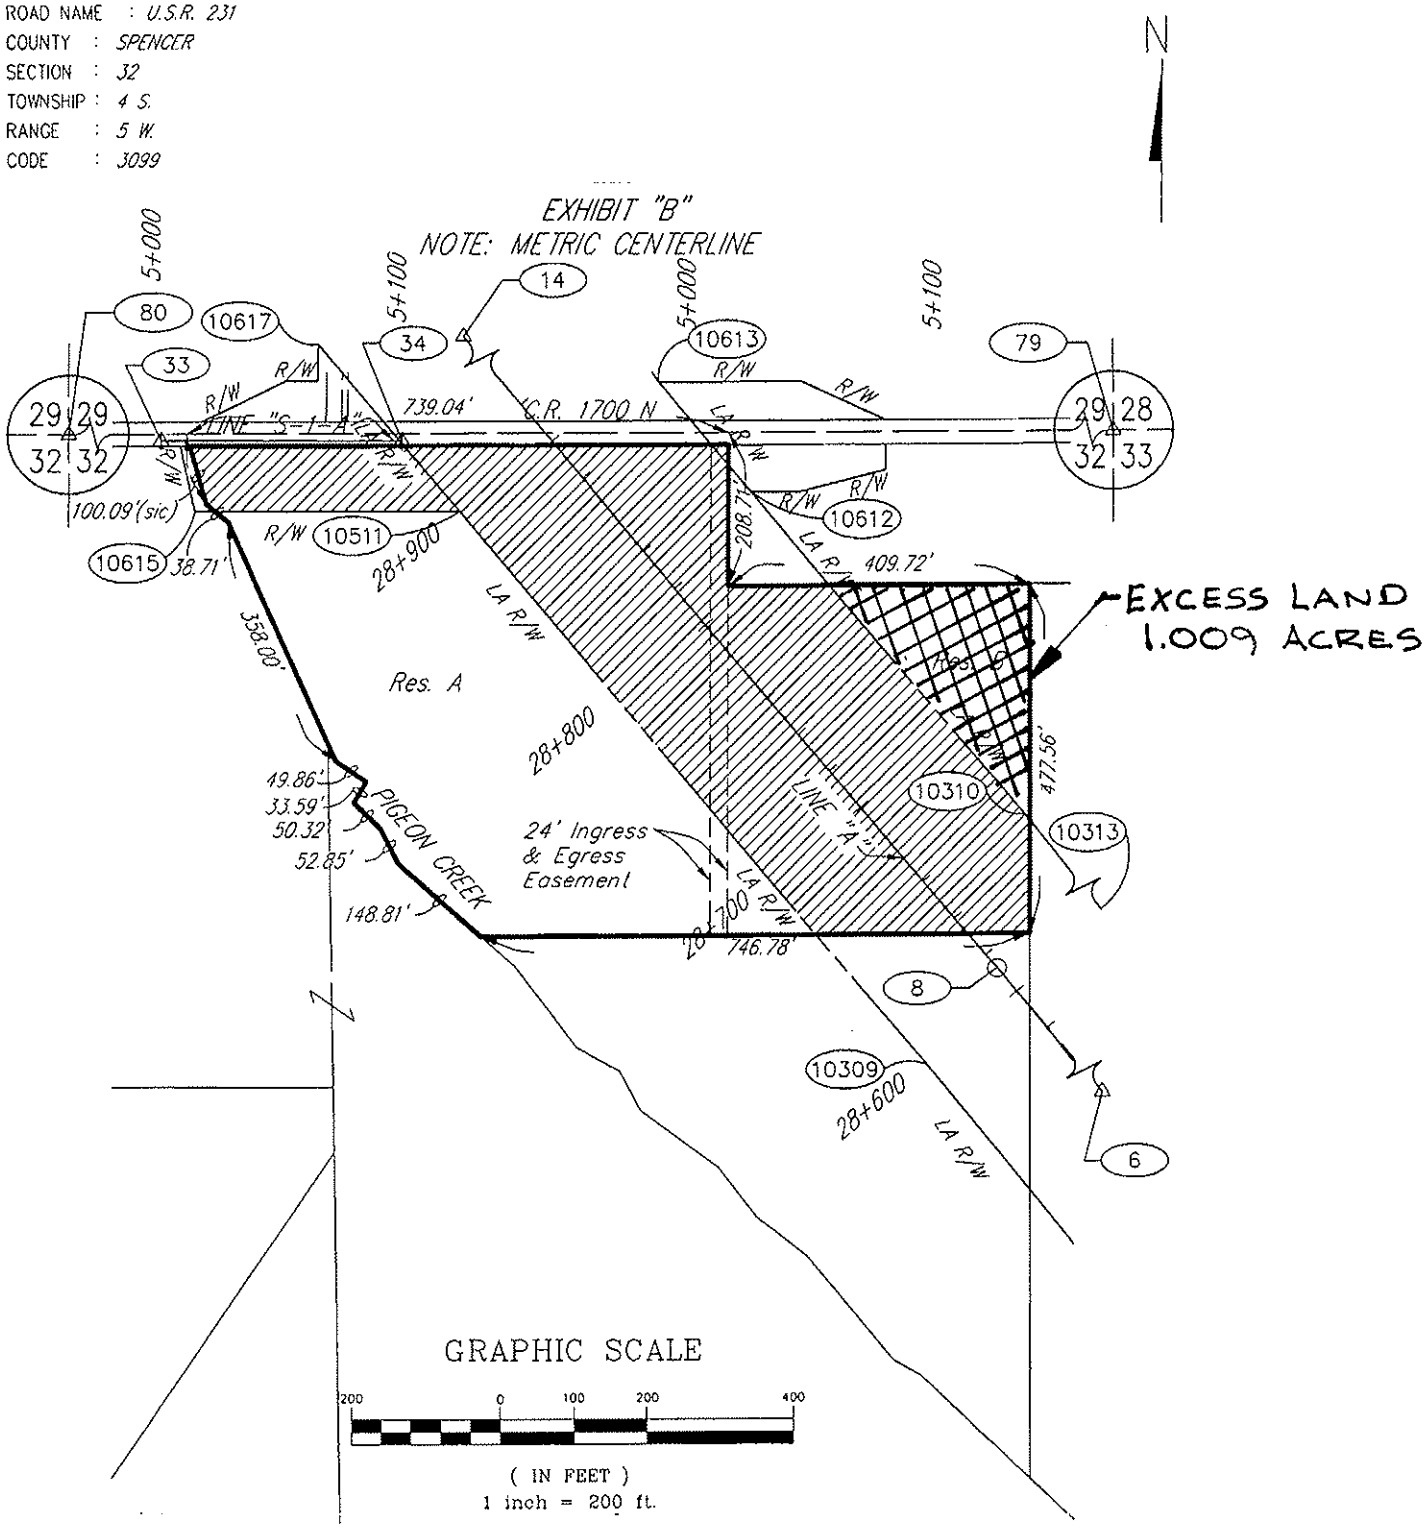

SURVEYORS STATEMENT

To the best of my knowledge and belief, this plat, together with the "Location Control Route Survey Plat" recorded as Instrument No. 01-3486, in Survey Book 3, Page 130, in the Office of the Recorder of SPENCER County, Indiana, (incorporated and made a part hereof by reference) comprise a Route Survey executed in accordance with Indiana Administrative Code 865 IAC 1-12, ("Rule 12").

Douglas K. Herendeen 11/13/01
Douglas K. Herendeen, L.S. S0468 (Date)

DOUGLAS KEITH HERENDEEN
REGISTERED
No.
S0468
STATE OF
INDIANA
LAND SURVEYOR

ROUTE SURVEY PLAT
Prepared for – INDOT
by Butler, Fairman and Seufert, Inc. (Job # 3737.0611)

Project 3737011A
DKH 11-13-01 AT 15:48

R:\3737.06\11\AUTOCAD\ROW\IRS-PLATS\3099P006.dwg