EXHIBIT "B"

RIGHT-OF-WAY PARCEL PLAT

Prepared for Indiana Department of Transportation
by The Corradino Group, Inc. (Job #2129-08)

0 25 50 100
SCALE 1"= 100'

N

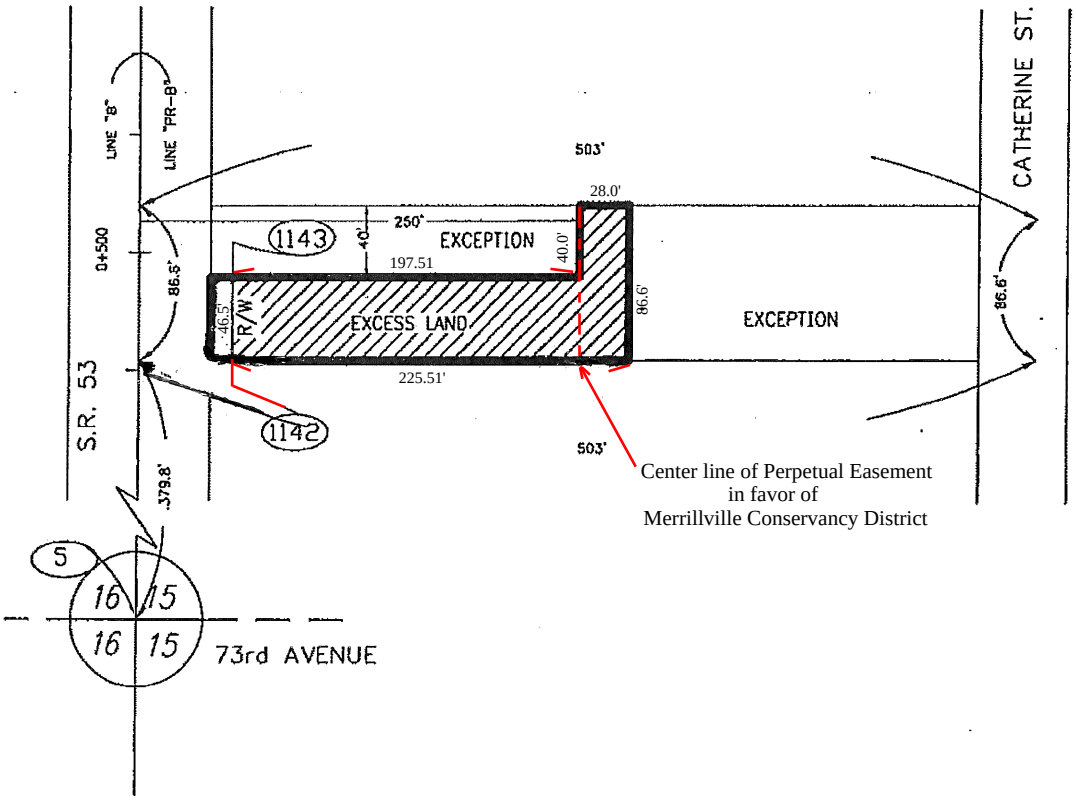

PARCEL NO. : 26 OWNER : ARENA, JOHN ET UX.
PROJECT NO. : DSB-N632(009)
ROAD NAME : SR 53
COUNTY : LAKE
SECTION : 15
TOWNSHIP : 35 N.
RANGE : 8 W.

HATCHED AREA IS THE APPROXIMATE TAKING
NOTE: CENTER LINE STATIONING IS METRIC

DRAWN BY : I. HOWARD 03/13/00
CHECKED BY : G.L. SMITH 03/15/00
CODE NO.: 3835

INSTRUMENT NO. 642924 , DATED 08/31/81
" " " 846232 " 03/15/86

NOTE: DIMENSIONS SHOWN ARE FROM THE ABOVE LISTED RECORDED DOCUMENTS

REV. 9/4/02. MADE TOTAL TAKING W/EXCESS LAND. TCG/AMS.

Rev. 05/22/2013 add perpetual easement. JHG