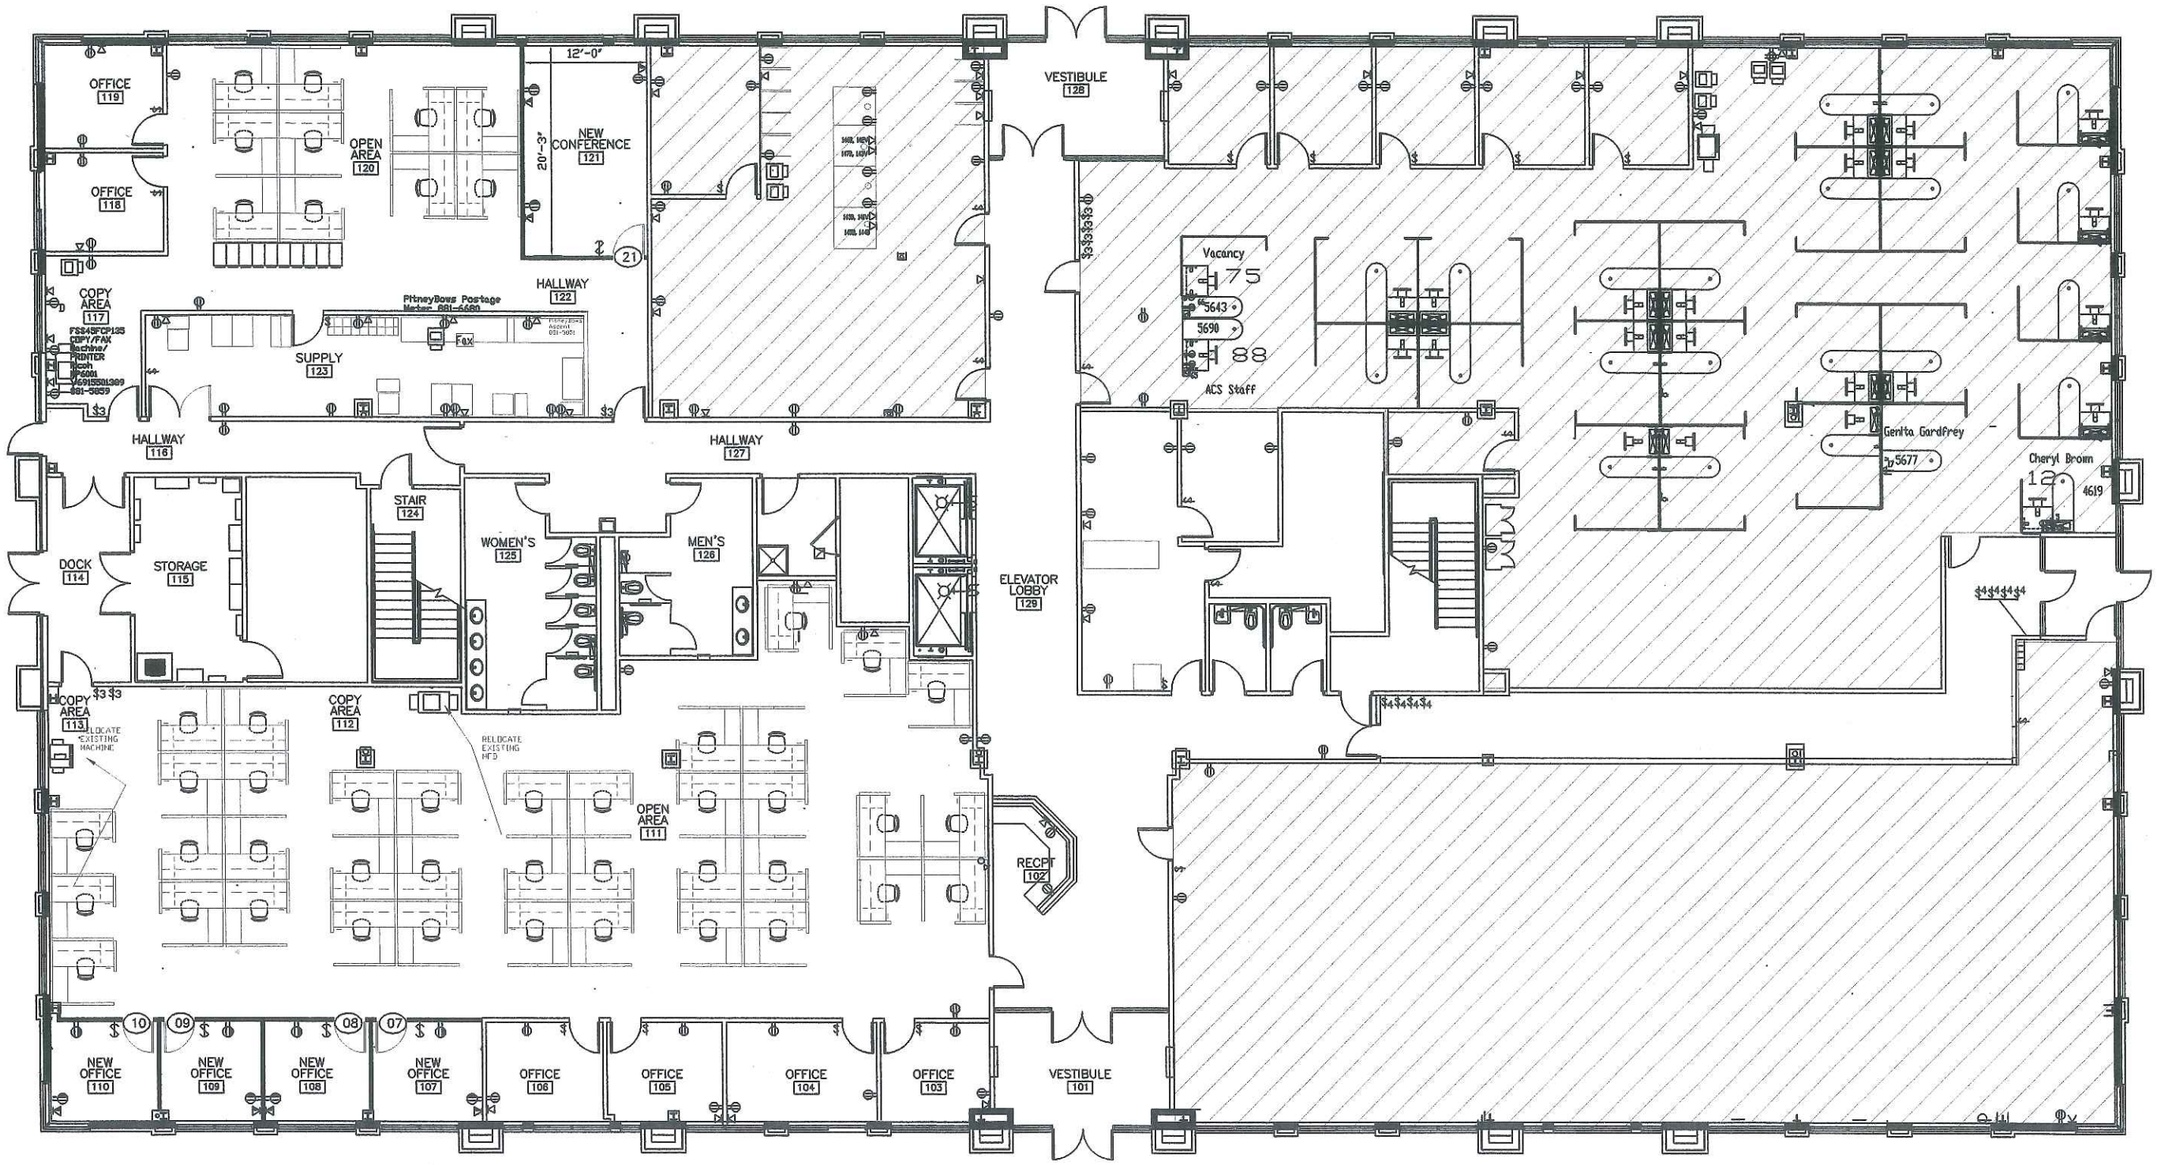

Design Applications, Inc.

10440 Sugar Ridge Way
Indianapolis, Indiana 46237
phone: (317) 796-3977
fax: (317) 862-8567

DEPARTMENT OF CHILD SERVICES
LAKE COUNTY

N

PRELIMINARY PLAN F
1ST FLOOR

28 AUGUST 2013
SCALE: NONE
2013-09/LAKE CO/1ST FL CONST DOC

1. ADD 4 NEW OFFICES
2. ADD OF 14 WORKSTATION STAFF
3. PURCHASE 48 NEW 6X6 WORKSTATIONS
4. ADD OF 1 CONFERENCE ROOM

PLAN APPROVED BY: _____