Alternative 13

Alternative 13 – Combined Access Management & Upgrade Roadway Geometrics $2.0 million

- Consolidate & eliminate numerous access points onto Morgan Street
- Convert several full-access driveways into right-in/right-out only use
- Minor realignment work on cross streets at selected intersections
- Widen existing Morgan Street by 4 feet
- Reconstruct road to prevent flooding problems
- Improves safety of corridor by reducing numerous vehicle conflict points

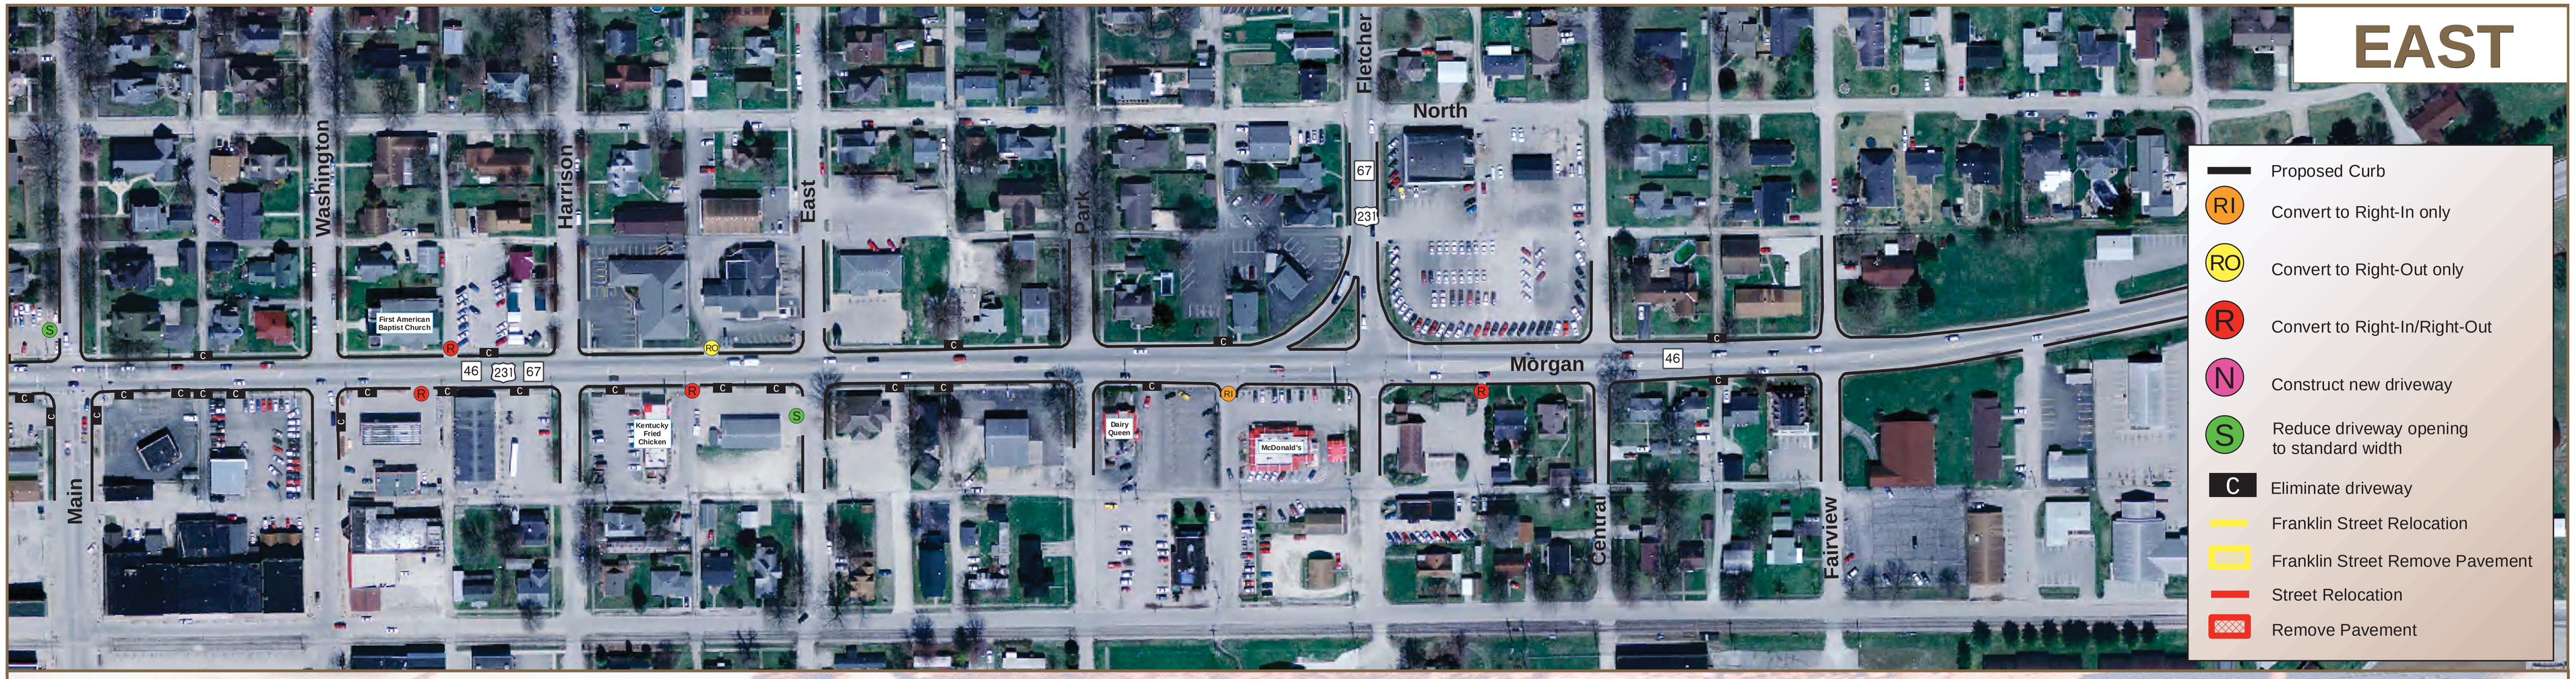

Spencer Corridor Study

US 231/SR 46/SR 67 Corridor Planning Study
Owen County – Spencer, Indiana