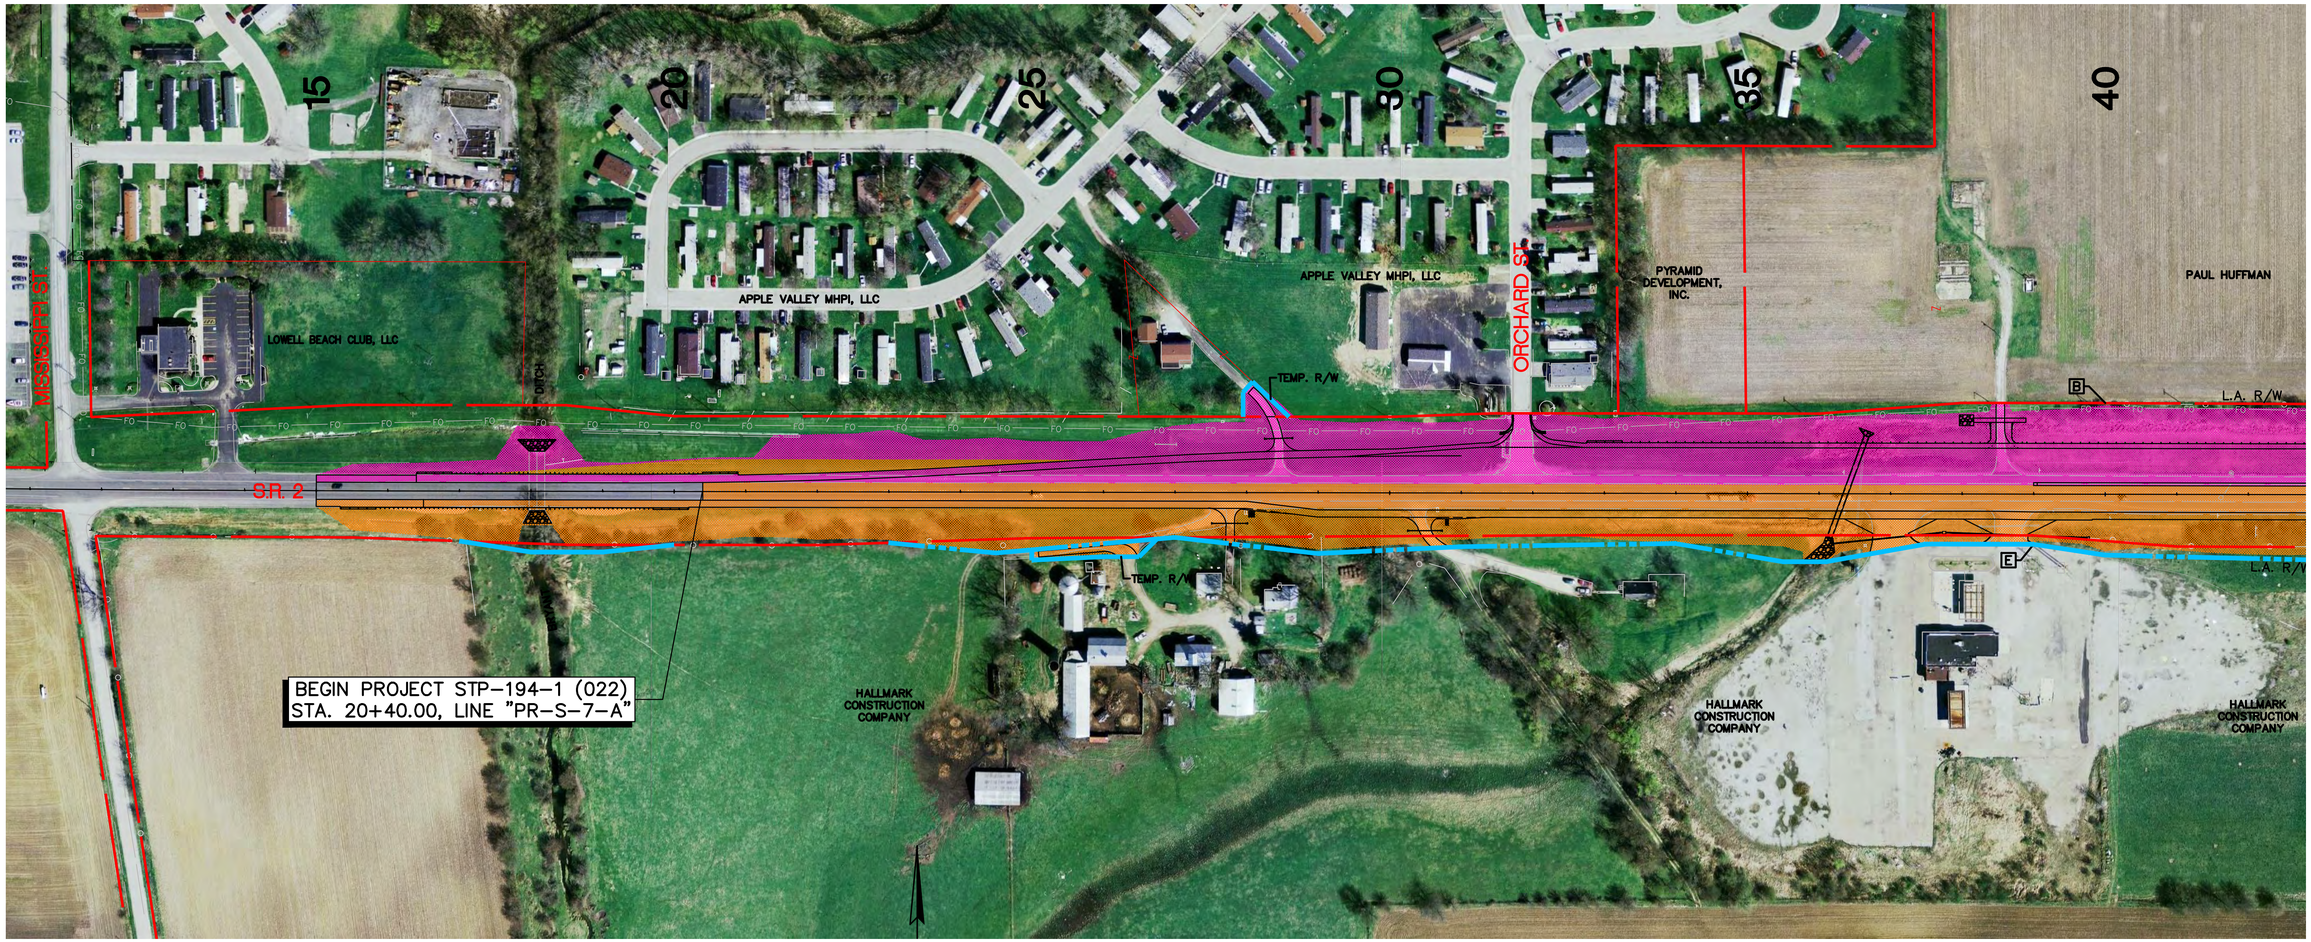

S.R. 2 at I-65

LEGEND

- PHASE I CONSTRUCTION AREAS
- PHASE II CONSTRUCTION AREAS
- RIGHT OF WAY (PROPOSED AND TEMP.)
- APPARENT EXISTING PROPERTY LINES

VS ENGINEERING, INC.
Civil · Structural · Transport · Environmental

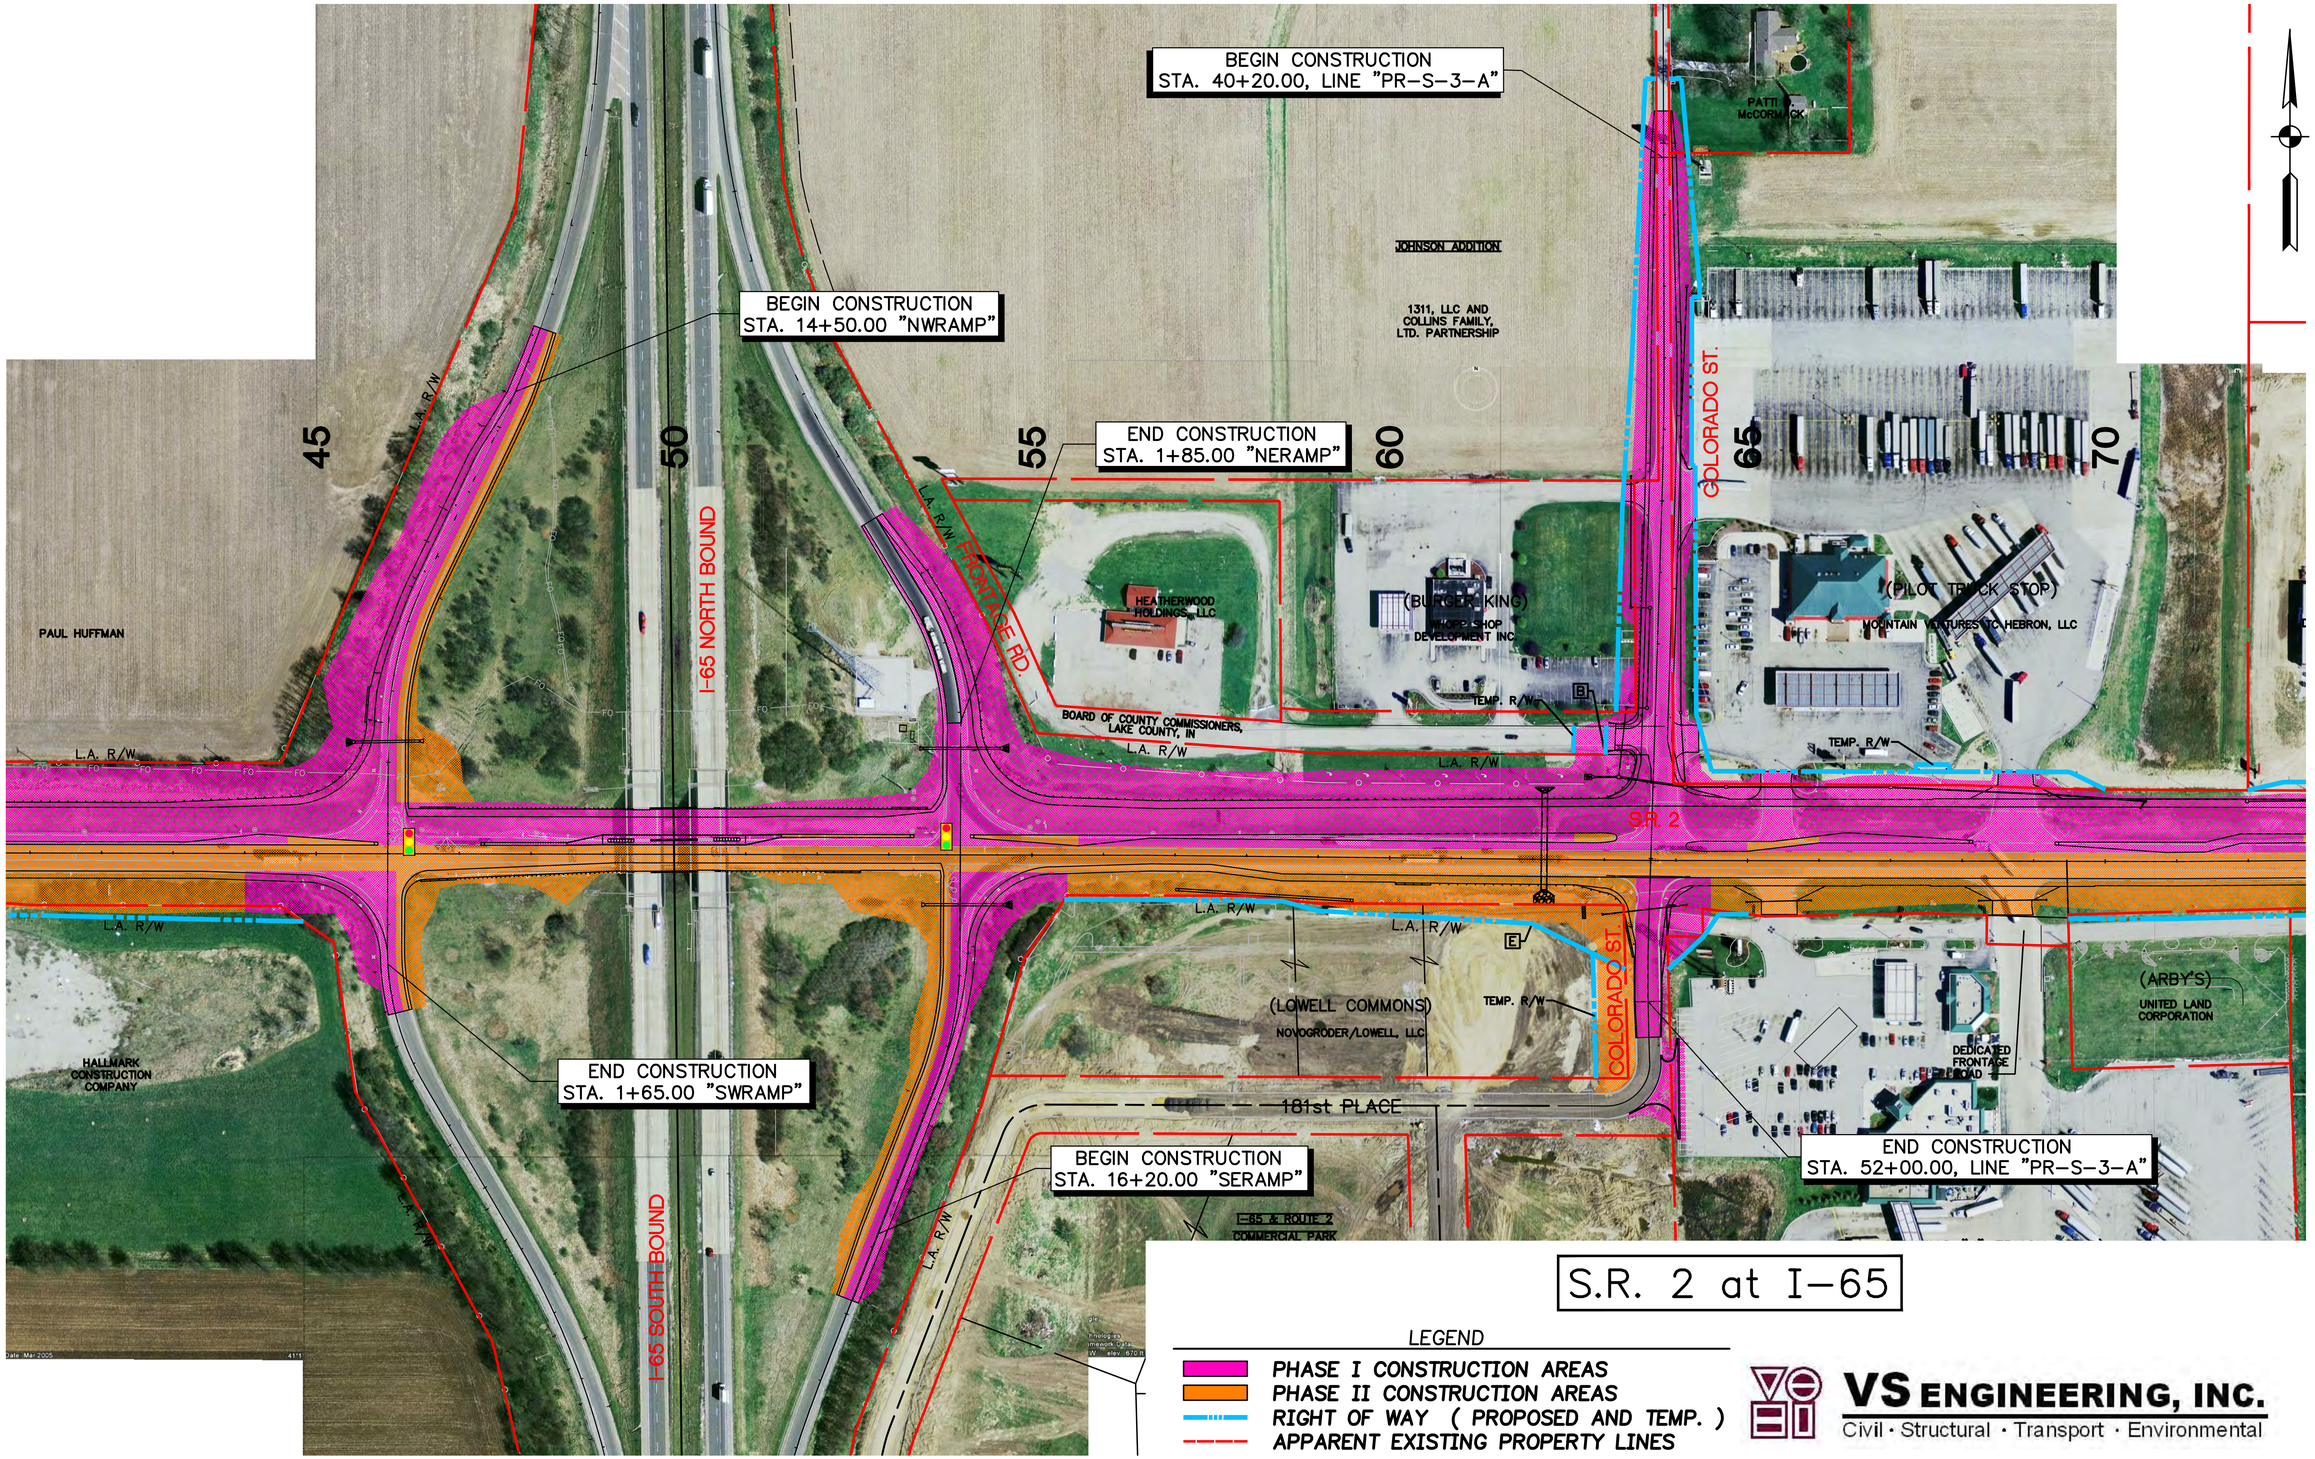

S.R. 2 at I-65

LEGEND

- PHASE I CONSTRUCTION AREAS
- PHASE II CONSTRUCTION AREAS
- RIGHT OF WAY (PROPOSED AND TEMP.)
- APPARENT EXISTING PROPERTY LINES

VS ENGINEERING, INC.
Civil · Structural · Transport · Environmental

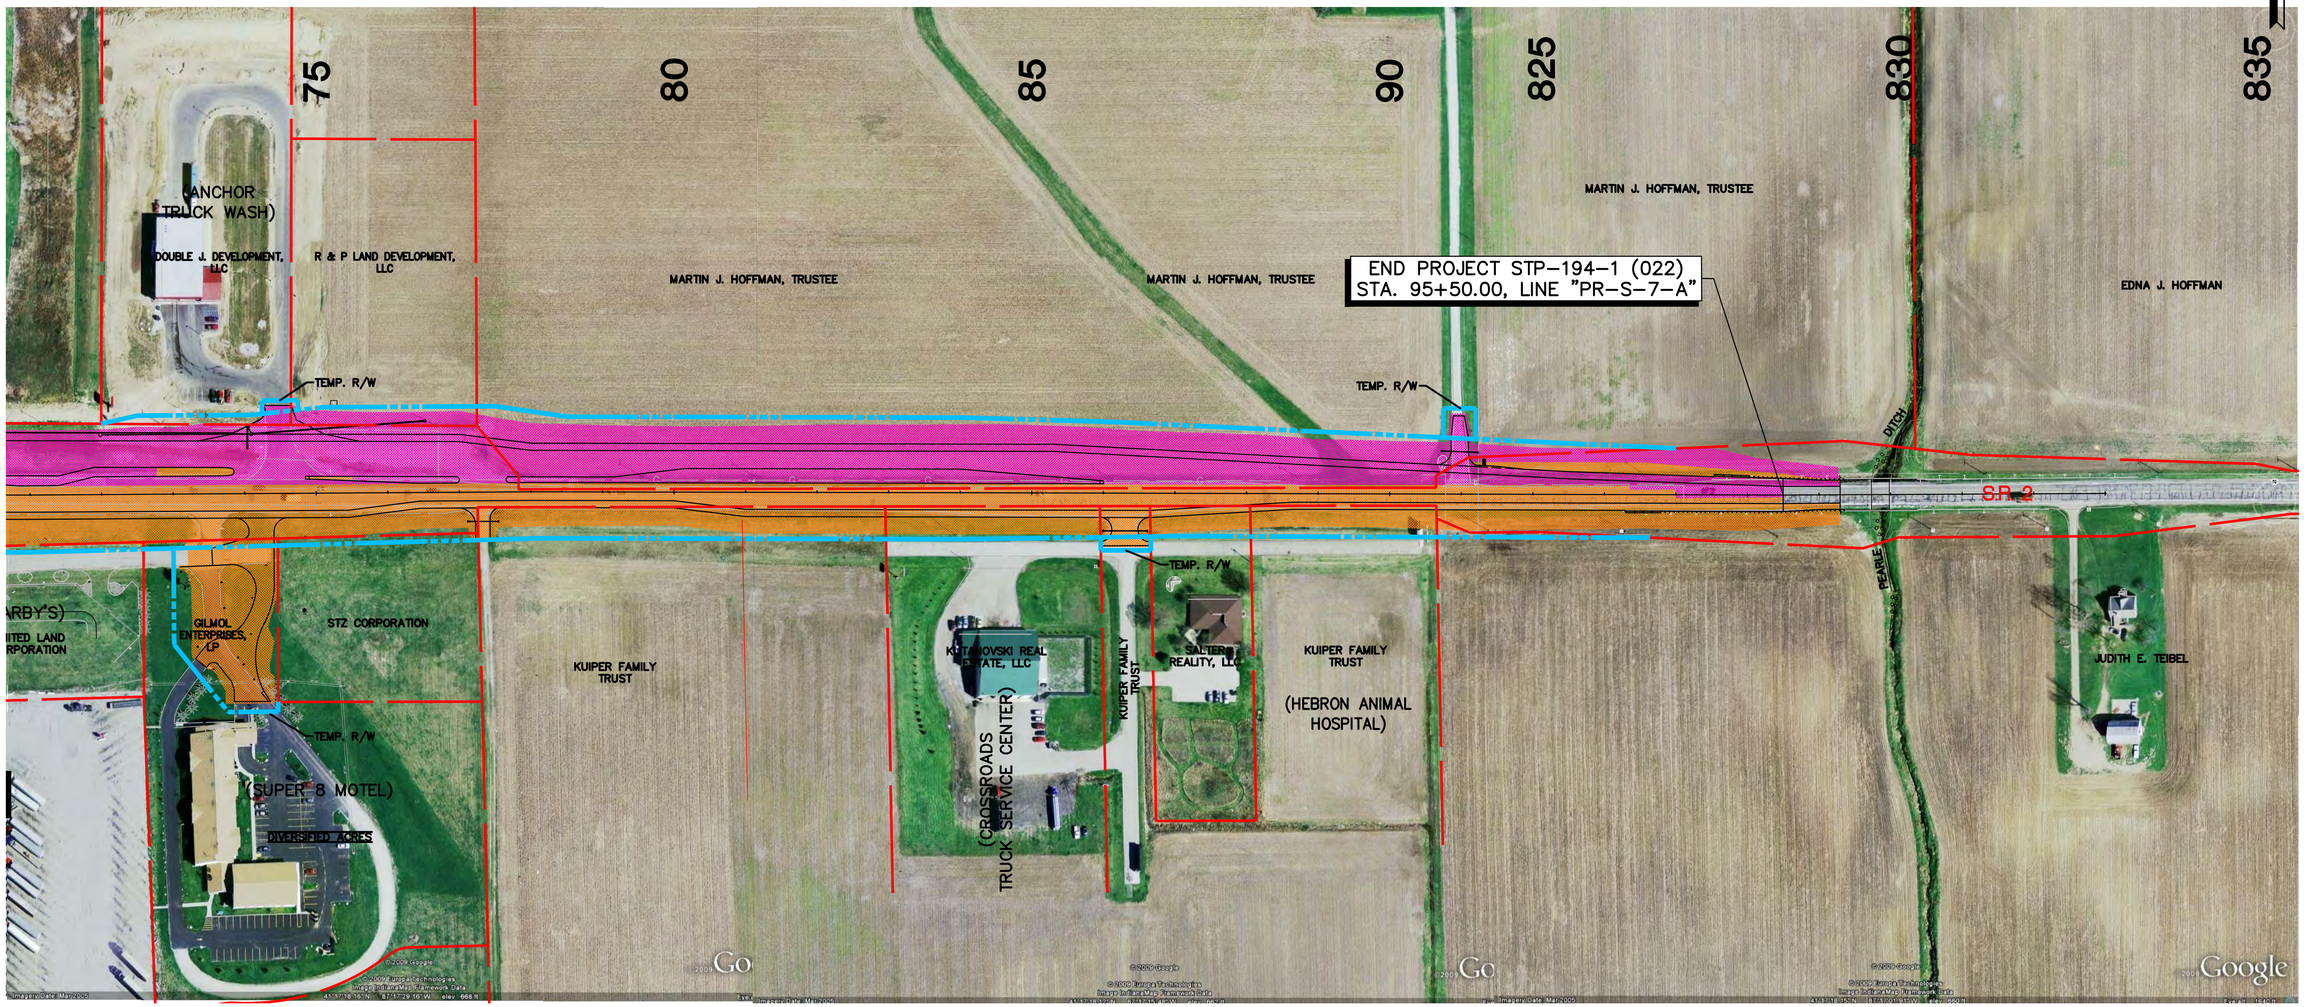

S.R. 2 at I-65

LEGEND

- PHASE I CONSTRUCTION AREAS
- PHASE II CONSTRUCTION AREAS
- RIGHT OF WAY (PROPOSED AND TEMP.)
- APPARENT EXISTING PROPERTY LINES

VS ENGINEERING, INC.
Civil · Structural · Transport · Environmental