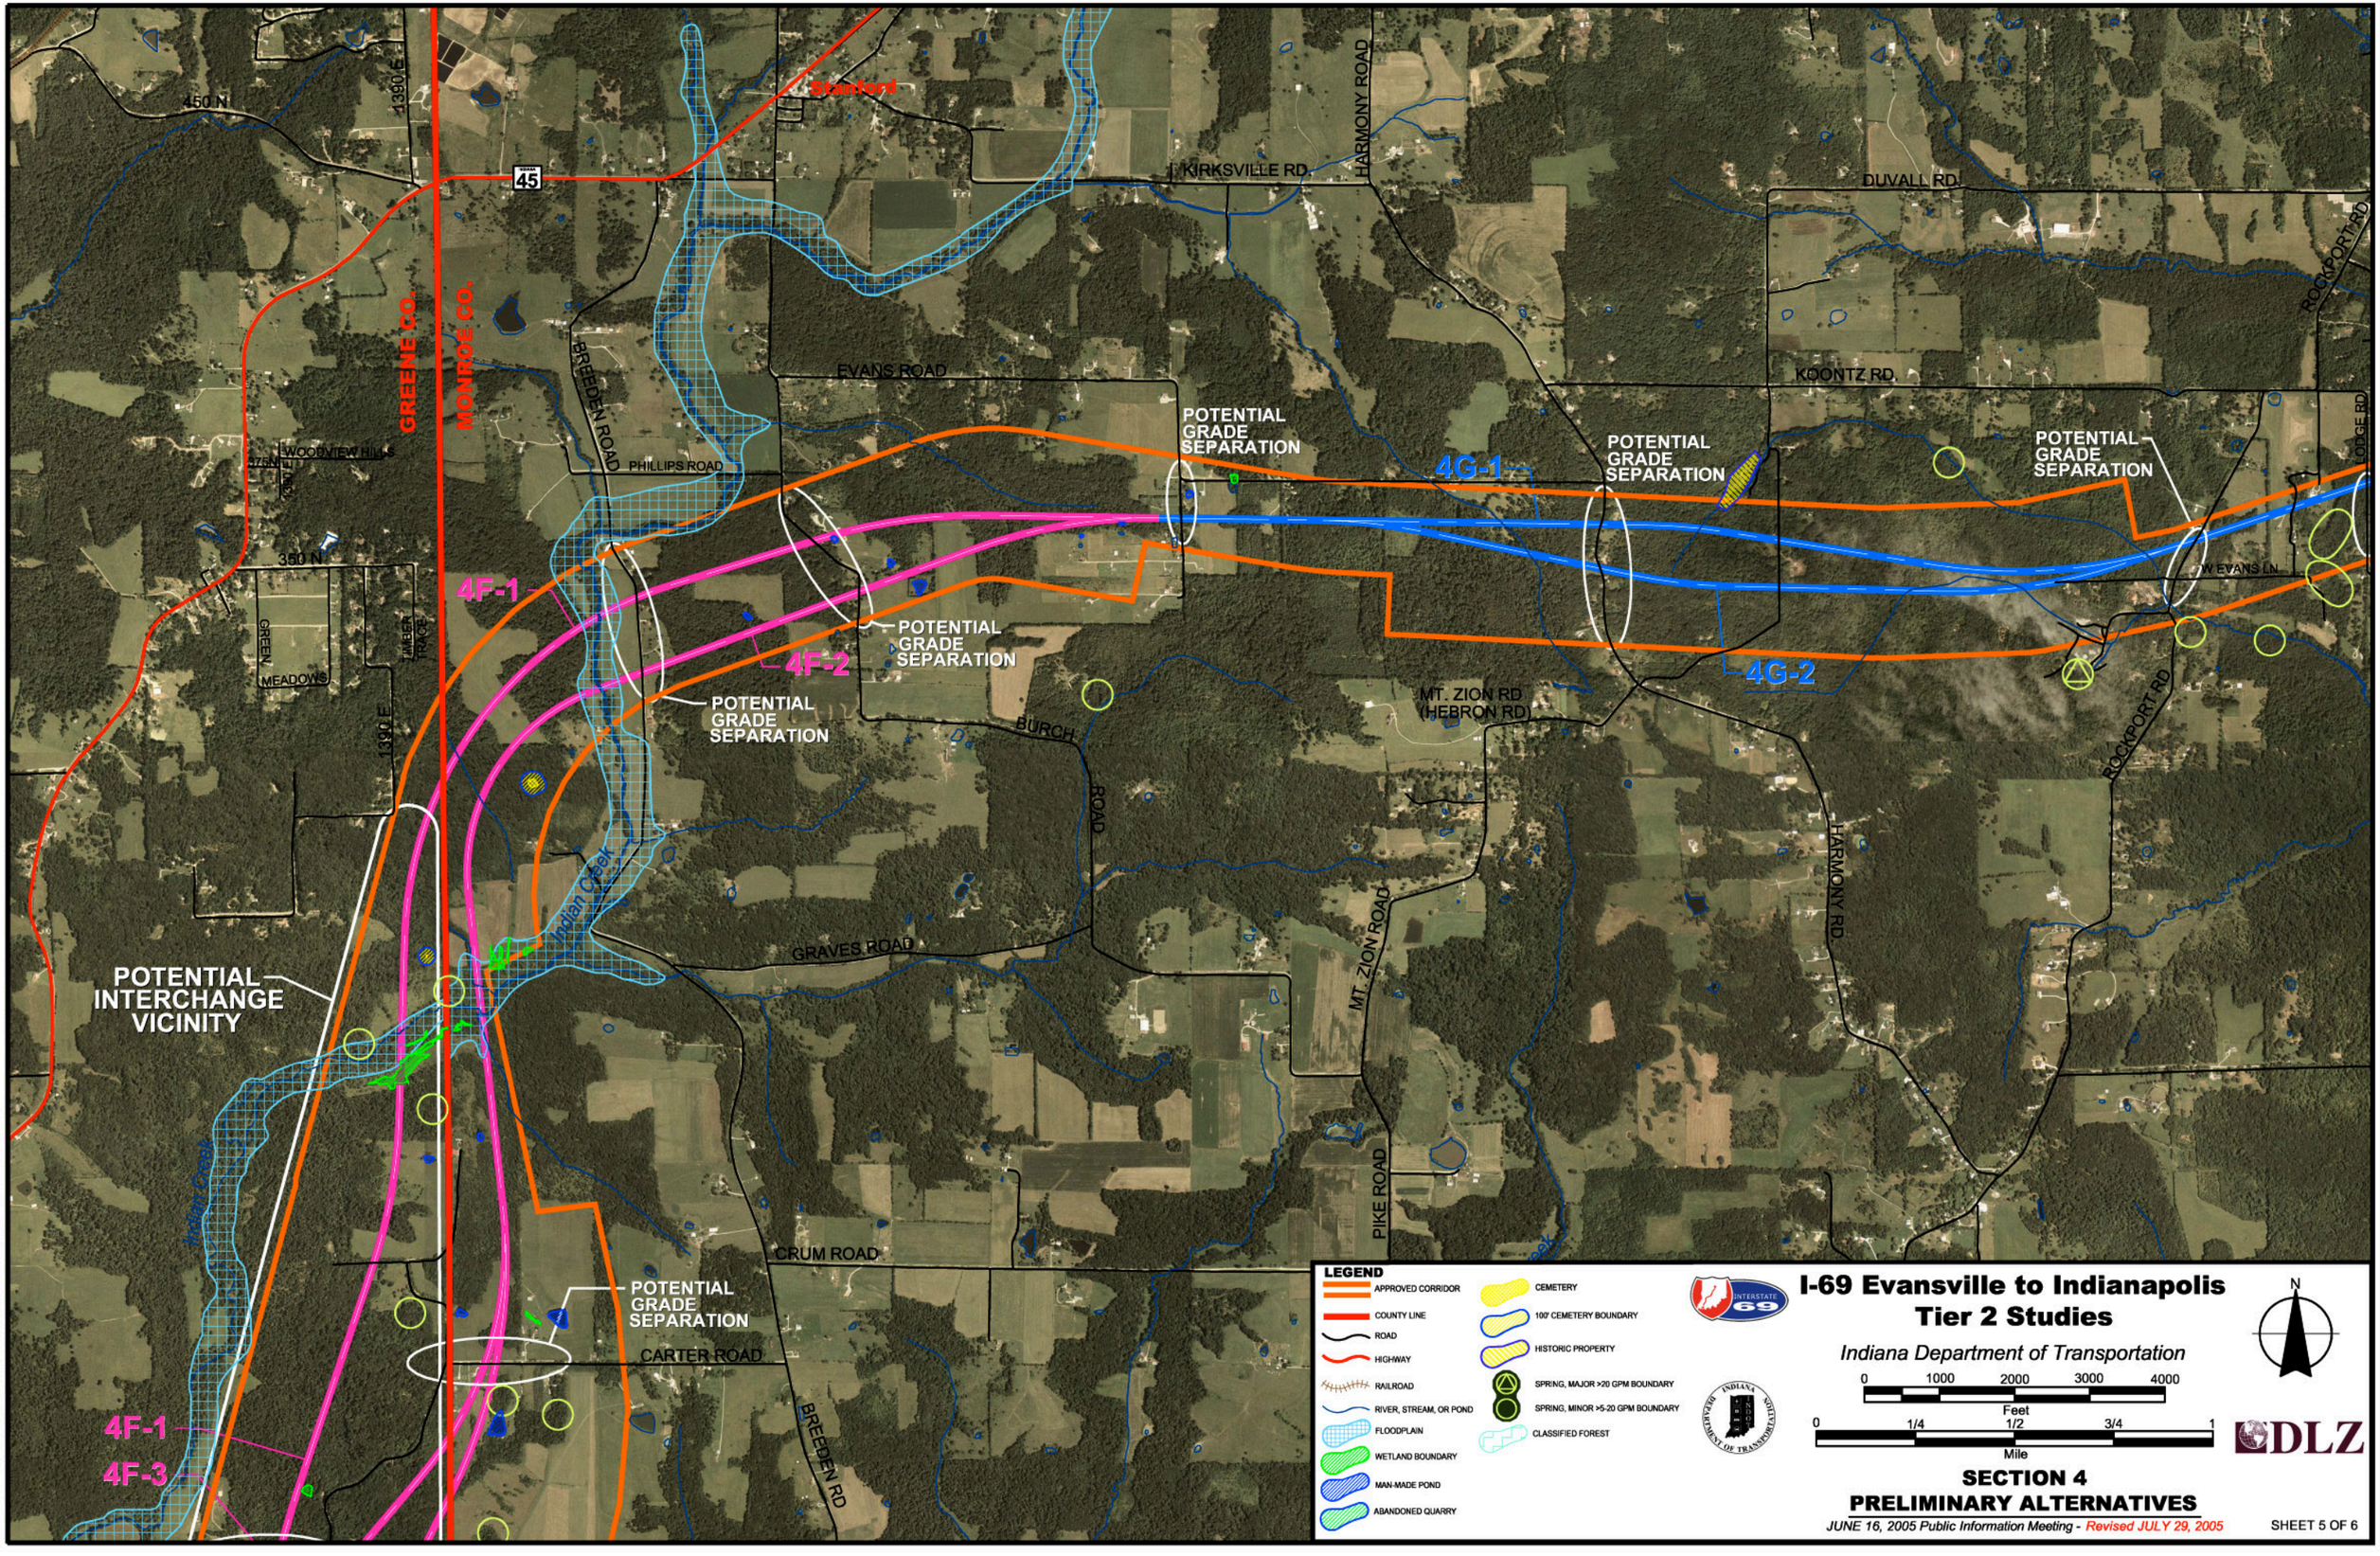

LEGEND

- APPROVED CORRIDOR
- COUNTY LINE
- ROAD
- HIGHWAY
- RAILROAD
- RIVER, STREAM, OR POND
- FLOODPLAIN
- WETLAND BOUNDARY
- MAN-MADE POND
- ABANDONED QUARRY
- CEMETERY
- 100' CEMETERY BOUNDARY
- HISTORIC PROPERTY
- SPRING, MAJOR >20 GPM BOUNDARY
- SPRING, MINOR >5-20 GPM BOUNDARY
- CLASSIFIED FOREST

I-69 Evansville to Indianapolis Tier 2 Studies

Indiana Department of Transportation

0 1000 2000 3000 4000 Feet

0 1/4 1/2 3/4 1 Mile

N

DLZ

SECTION 4 PRELIMINARY ALTERNATIVES

JUNE 16, 2005 Public Information Meeting - Revised JULY 29, 2005

Date: Jul 30, 2005, 10:38am User ID: cgarrow
File: M:\proj\04401\15111\dwg\dwg\MAP Layers\69_SA_51605PM.dwg Model Tab: SHEET 5