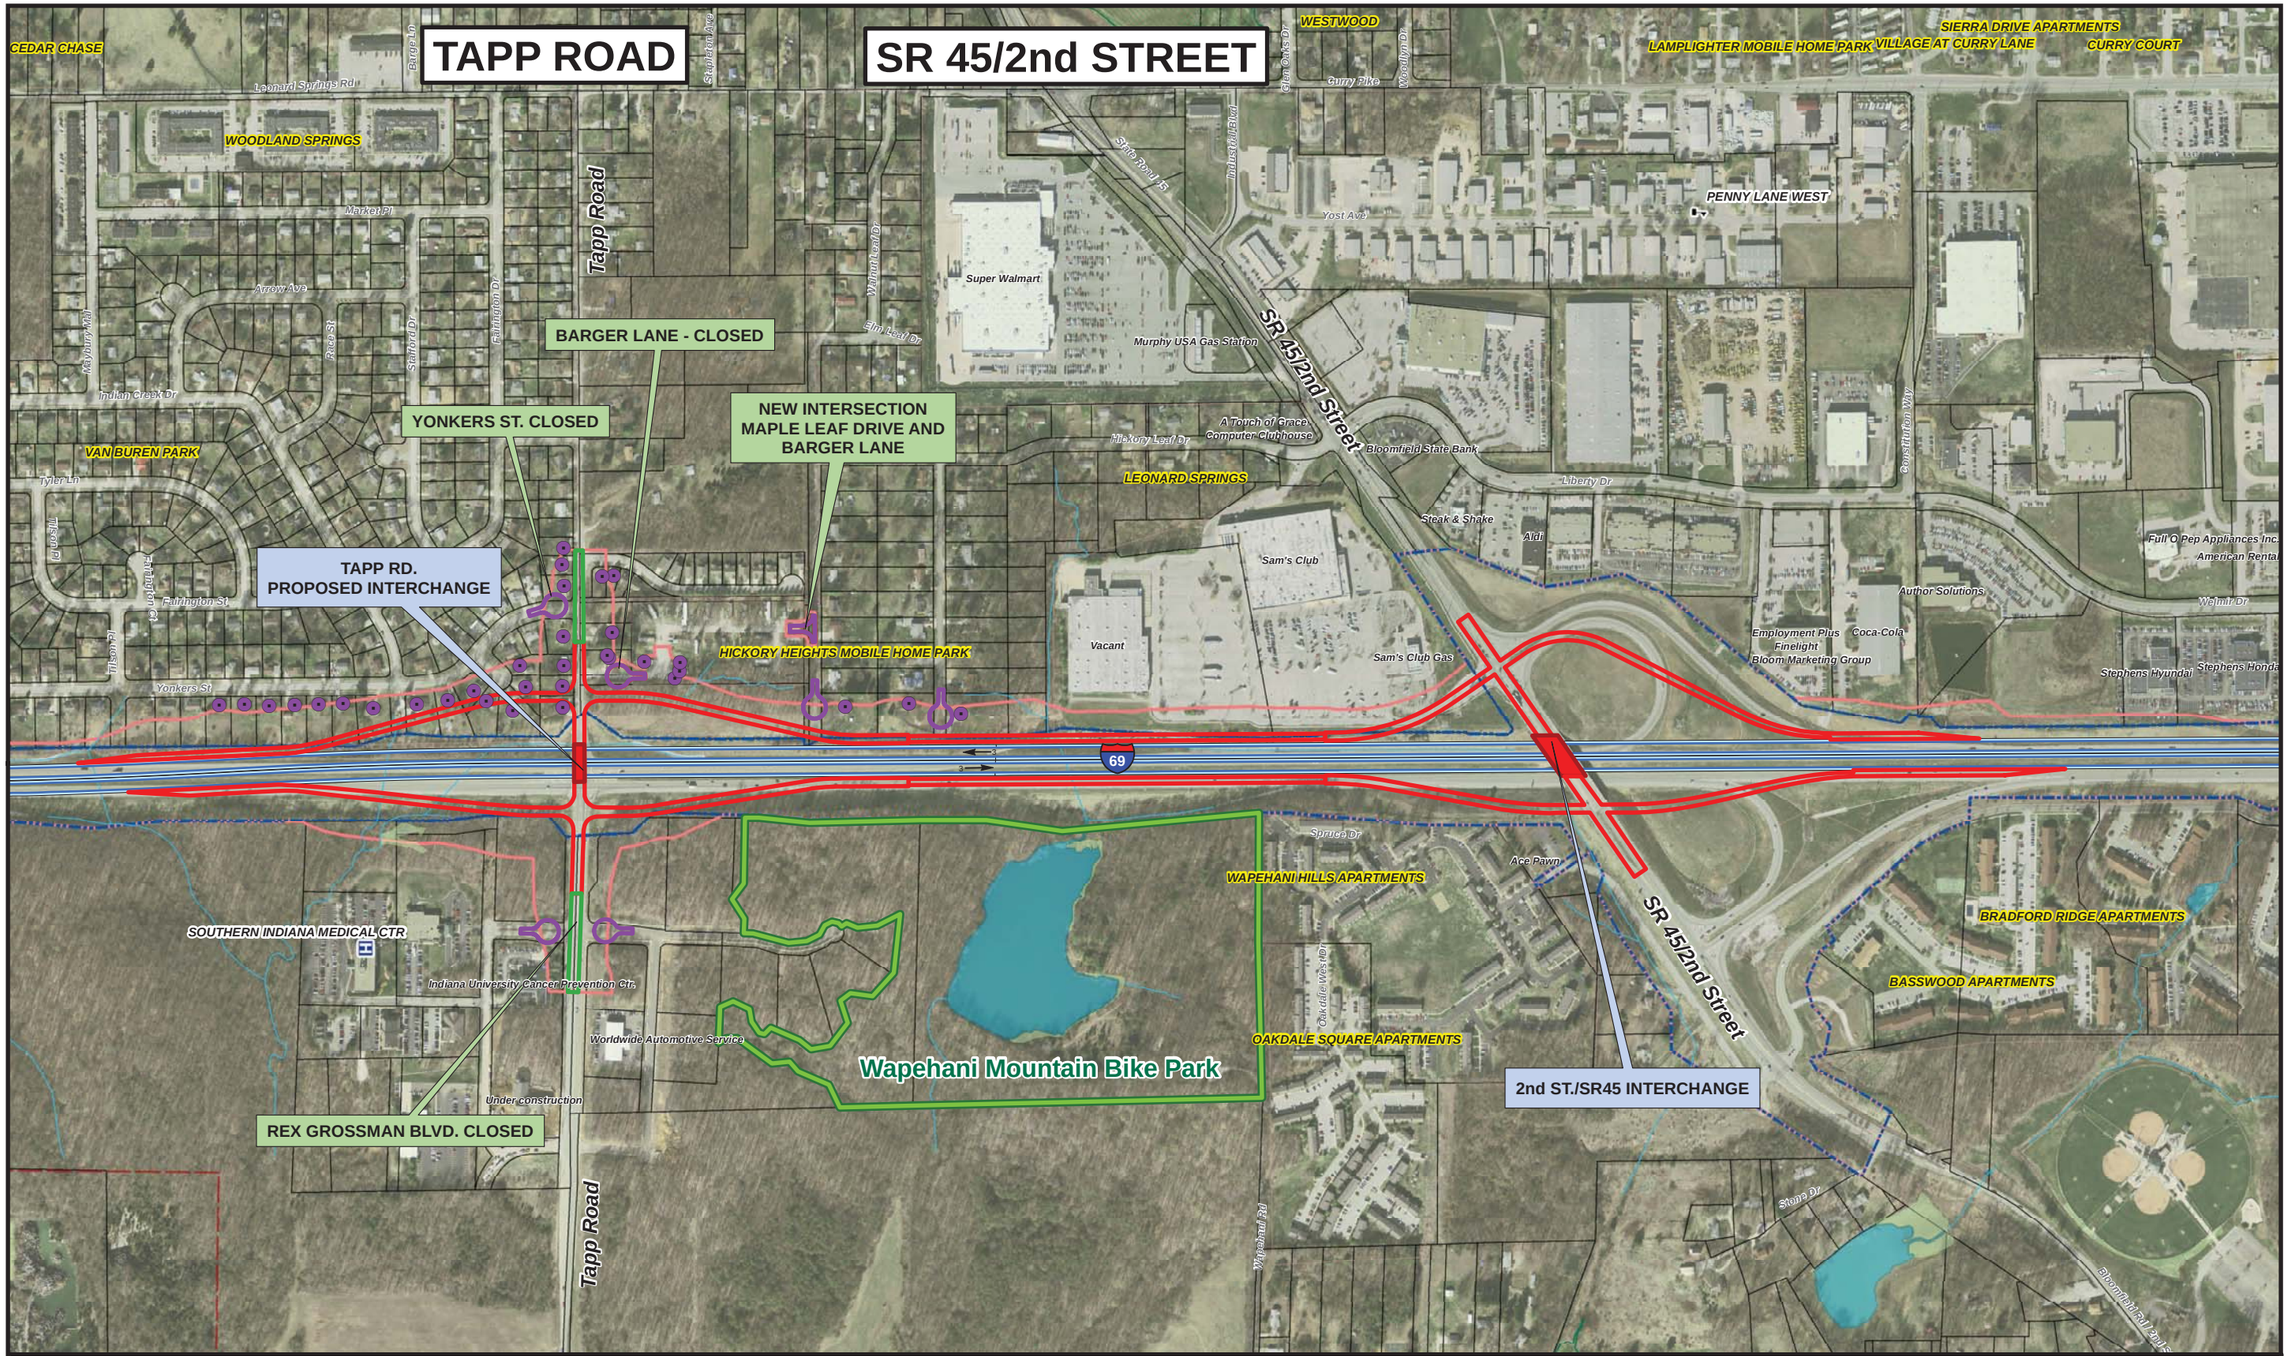

I-69 Evansville-to-Indianapolis
Tier 2 Studies
Section 5 - SR 37 to SR 39

Legend

- Proposed I-69
- Mainline Shoulder
- Proposed Local Access Road
- Proposed Interchange/Overpass
- Proposed Cul-De-Sac
- Bridges Over I-69
- Existing Bridge
- Alternative 8 Preferred ROW
- SR 37 Existing ROW
- WOODLAND SPRINGS Neighborhoods
- Potential Displacements
- National Register Historic Property / District Listed or Eligible
- Floodplain
- Wetlands
- Open Water
- Streams
- Emergency
- Hospital
- School
- Place of Worship
- Cemeteries

0 300 600 1,200 Feet

N

Alternative 8 (INDOT's Preferred Alternative)
Shifted - Sheet 2a of 16