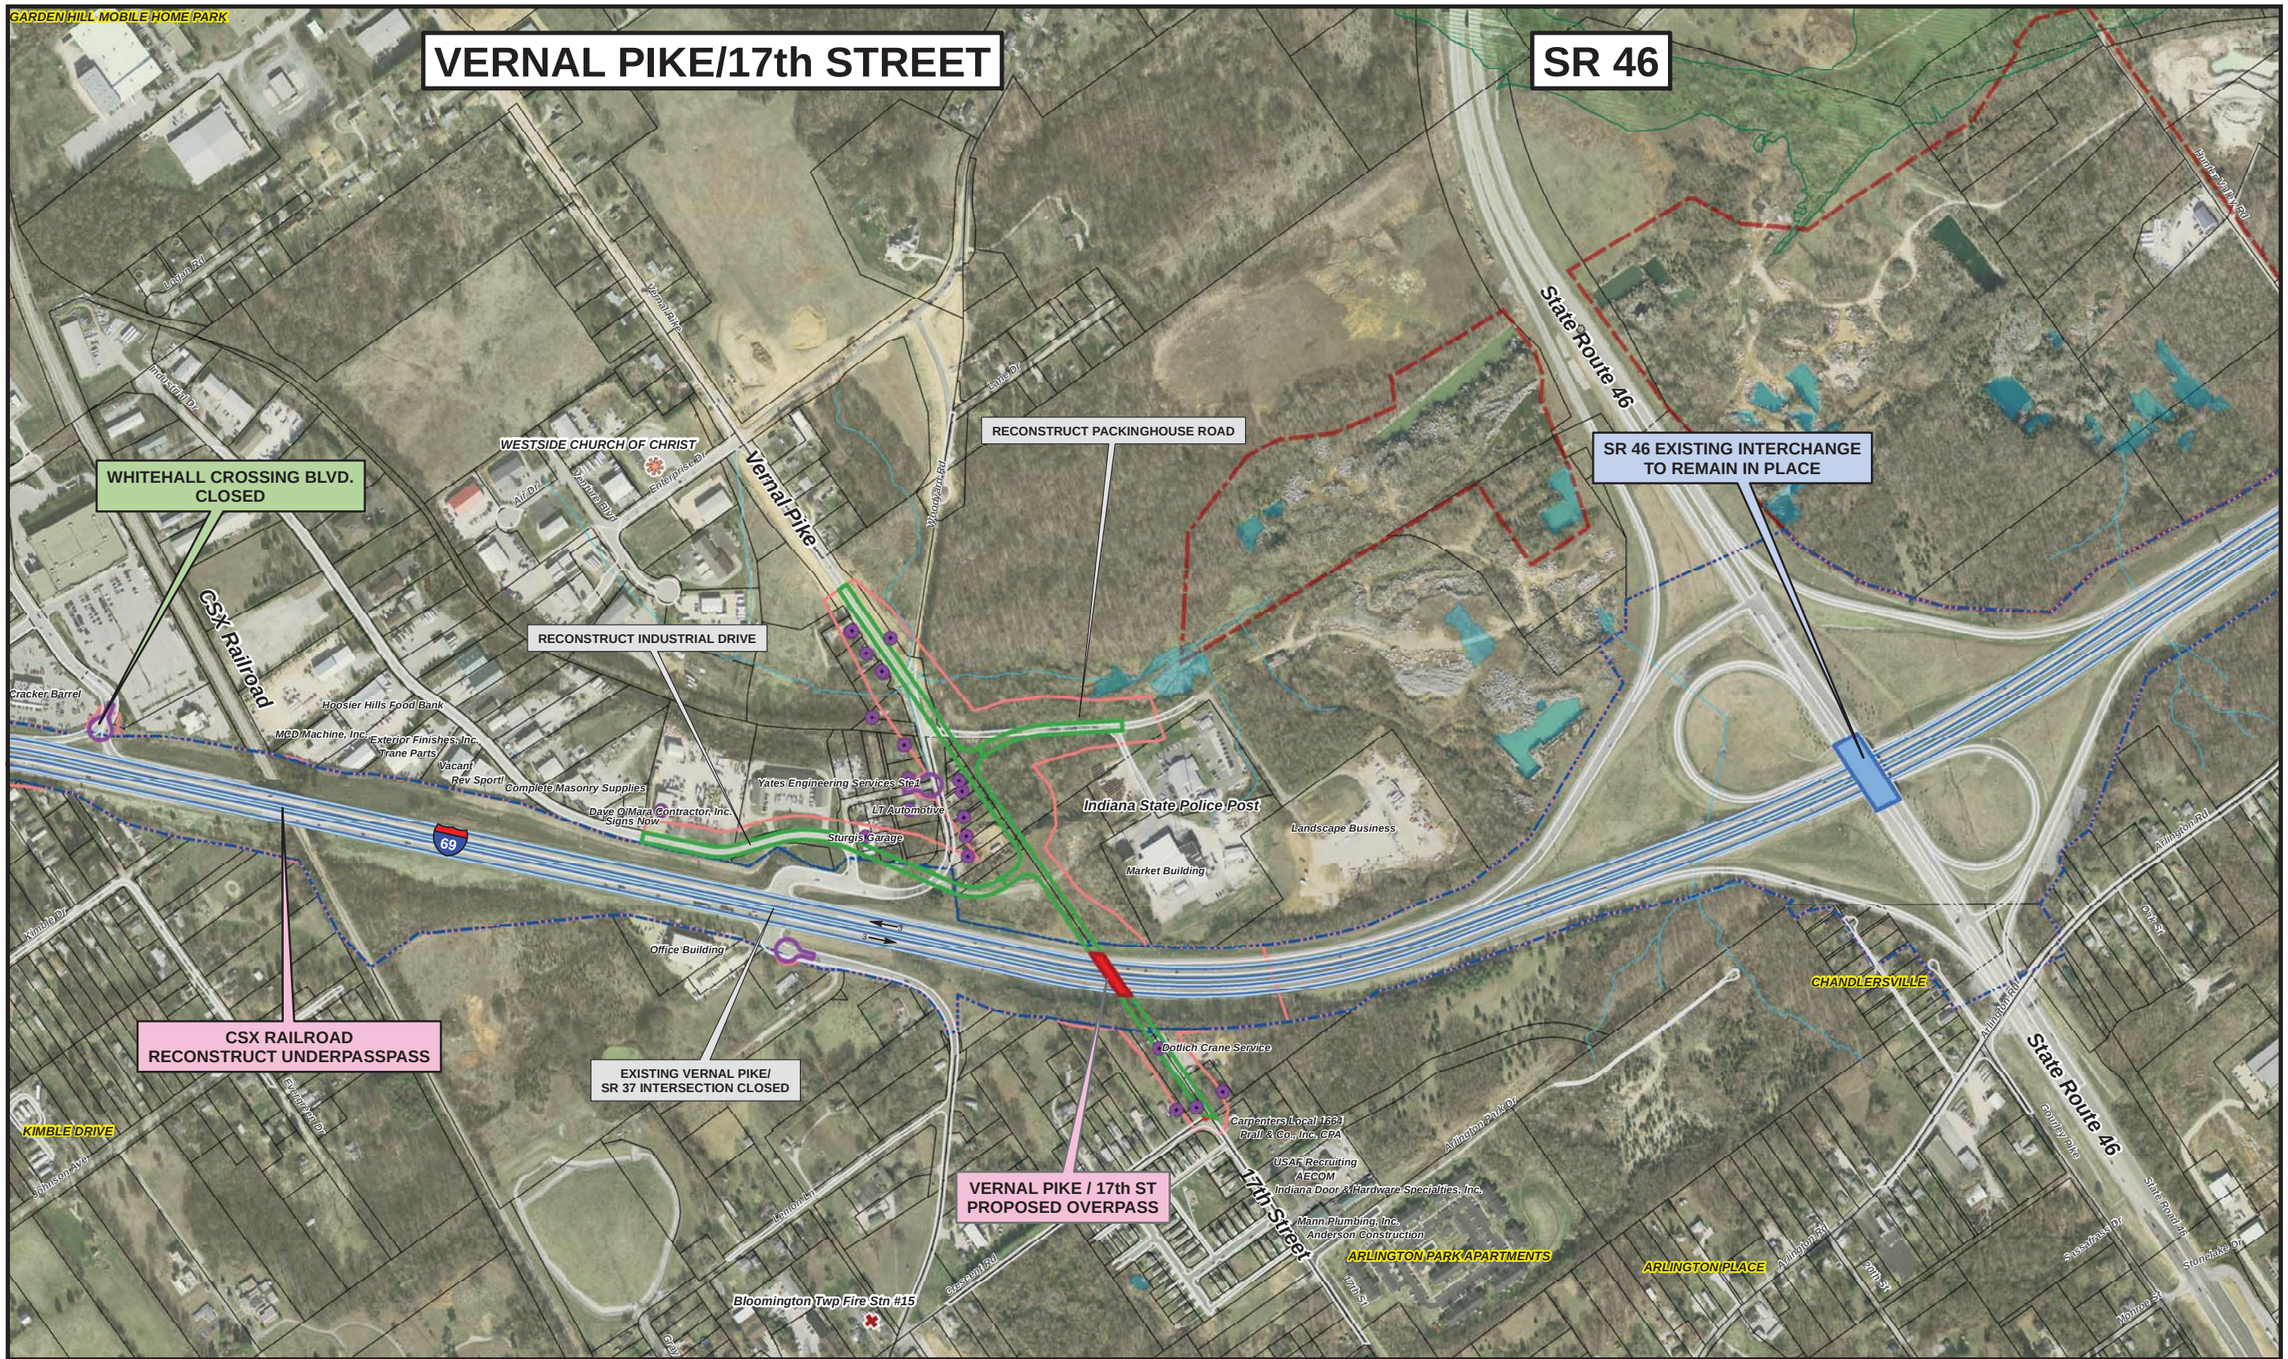

Legend

- Proposed I-69
- Mainline Shoulder
- Proposed Local Access Road
- Proposed Interchange/Overpass
- Proposed Cul-De-Sac
- Bridge Over I-69
- Existing Bridge
- Alternative 8 Preferred ROW
- SR 37 Existing ROW
- WOODLAND SPRINGS Neighborhood
- Potential Displacement
- National Register Historic Property / District Listed or Eligible
- Floodplain
- Wetland
- Open Water
- Stream
- Emergency
- Hospital
- School
- Place of Worship
- Cemetery

0 300 600 1,200 Feet

I-69 Evansville-to-Indianapolis
Tier 2 Studies
Section 5 - SR 37 to SR 39

Alternative 8 (INDOT's Preferred Alternative)
Sheet 4 of 16