ATTACHMENT A

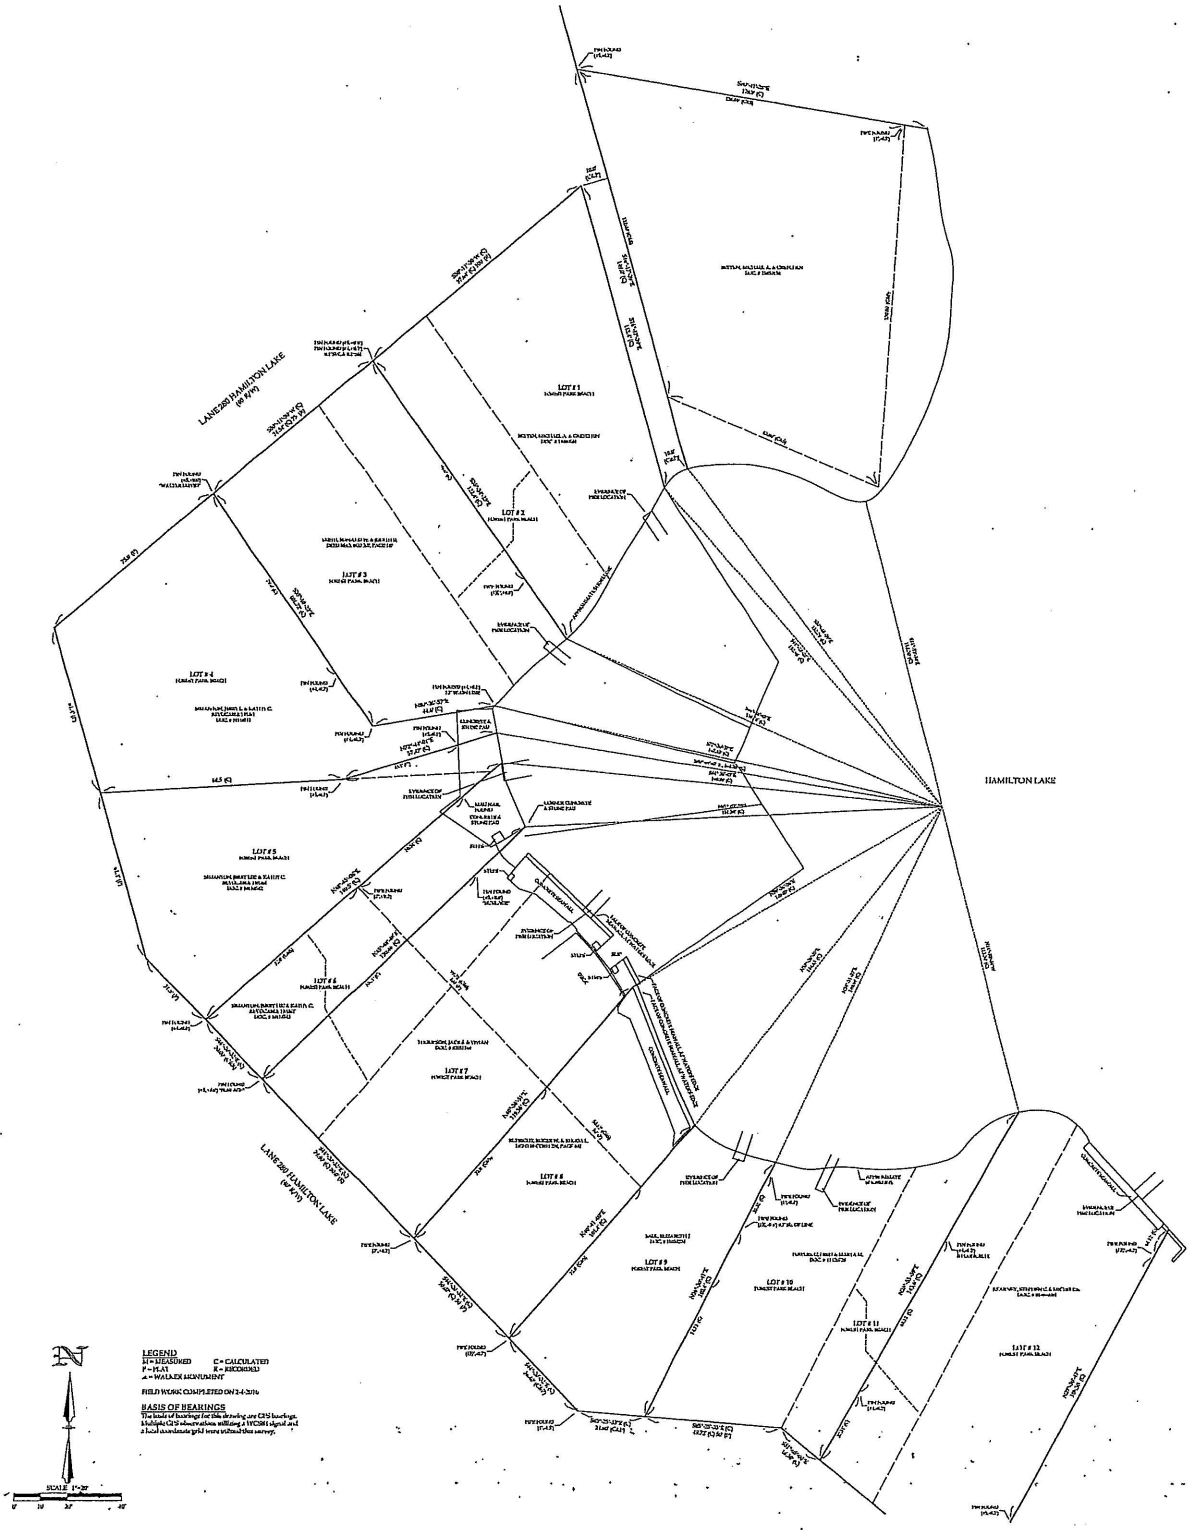

Betten 11

WALKER & ASSOCIATES
EST. 1984
112 WEST VAN BUREN STREET
COLUMBIA CITY, IN 46725
Phone: (260) 244-3640
Fax: (260) 244-4640
www.walkersurveying.net
E-mail: mail@walkersurveying.net

LAND SURVEYING, CIVIL ENGINEERING, & LAND PLANNING

LOTS IN THE FIRST ADDITION TO FOREST PARK BEACH, TOGETHER WITH PART OF THE WEST HALF OF SECTION 28, TOWNSHIP 36 NORTH, RANGE 14 EAST, STEUBEN COUNTY, INDIANA

FOR: HAMILTON LAKE RIPARIAN RIGHTS

SCALE 1"=20'	DRAWN BY: KMJ	DRAWING NUMBER
DATE 3-30-16	PAGE 3 OF 3	QL-135