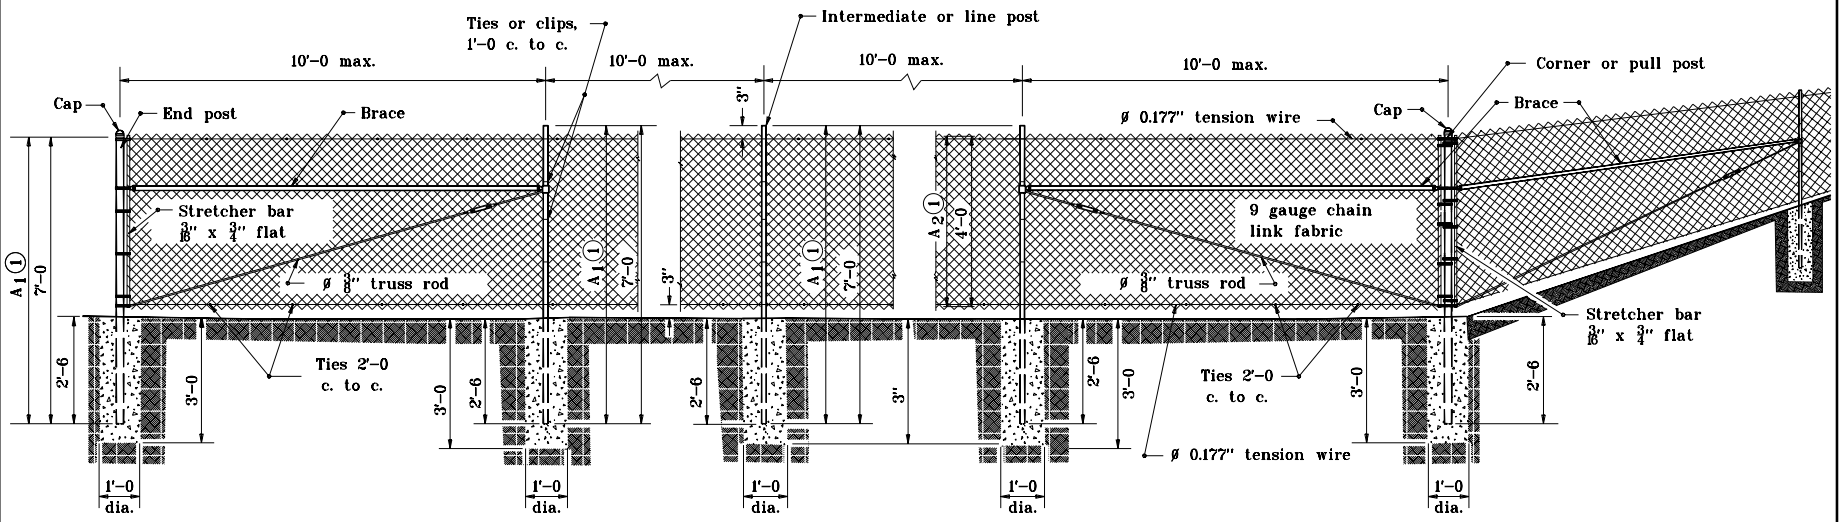

RIGHT OF WAY FENCE

Steel Chain Link Fence

TUBULAR POST CHART								
	GROUP 1				GROUP 2			
HEIGHT OF FENCE	< 6'		≥ 6'		< 6'		≥ 6'	
	NOM. DIA.	WEIGHT	NOM. DIA.	WEIGHT	NOM. DIA.	WEIGHT	NOM. DIA.	WEIGHT
	inches	lb/ft	inches	lb/ft	inches	lb/ft	inches	lb/ft
END, CORNER, AND PULL POSTS	2	3.65	2½	5.79	2	3.12	2½	4.64
LINE POSTS	1¼	2.27	2	3.65	1¼	1.84	2	3.12
BRACE	1¼	2.27	1¼	2.27	1¼	1.84	1¼	1.84

GENERAL NOTES

(1) For each additional 1'-0 in height increase dimensions A_1 and A_2 by 1'-0.

2. Dimensions as shown as are for 4'-0 fence.

3. For chain link type stream crossing or depression detail see Standard Drawing E 603-CLTF-02 for dimensions and installation. Substitute chain link type fence for farm field type fence.

INDIANA DEPARTMENT OF TRANSPORTATION

CHAIN LINK TYPE FENCE

JANUARY 2000

STANDARD DRAWING NO. **E 603-CLTF-01**

ANTHONY L. UREMOVICH REGISTERED No. 18095 STATE OF INDIANA PROFESSIONAL ENGINEER

DESIGN STANDARDS ENGINEER

/s/ Anthony L. Uremovich 1-03-00
DESIGN STANDARDS ENGINEER DATE

/s/ Firooz Zandi 1-03-00
CHIEF HIGHWAY ENGINEER DATE