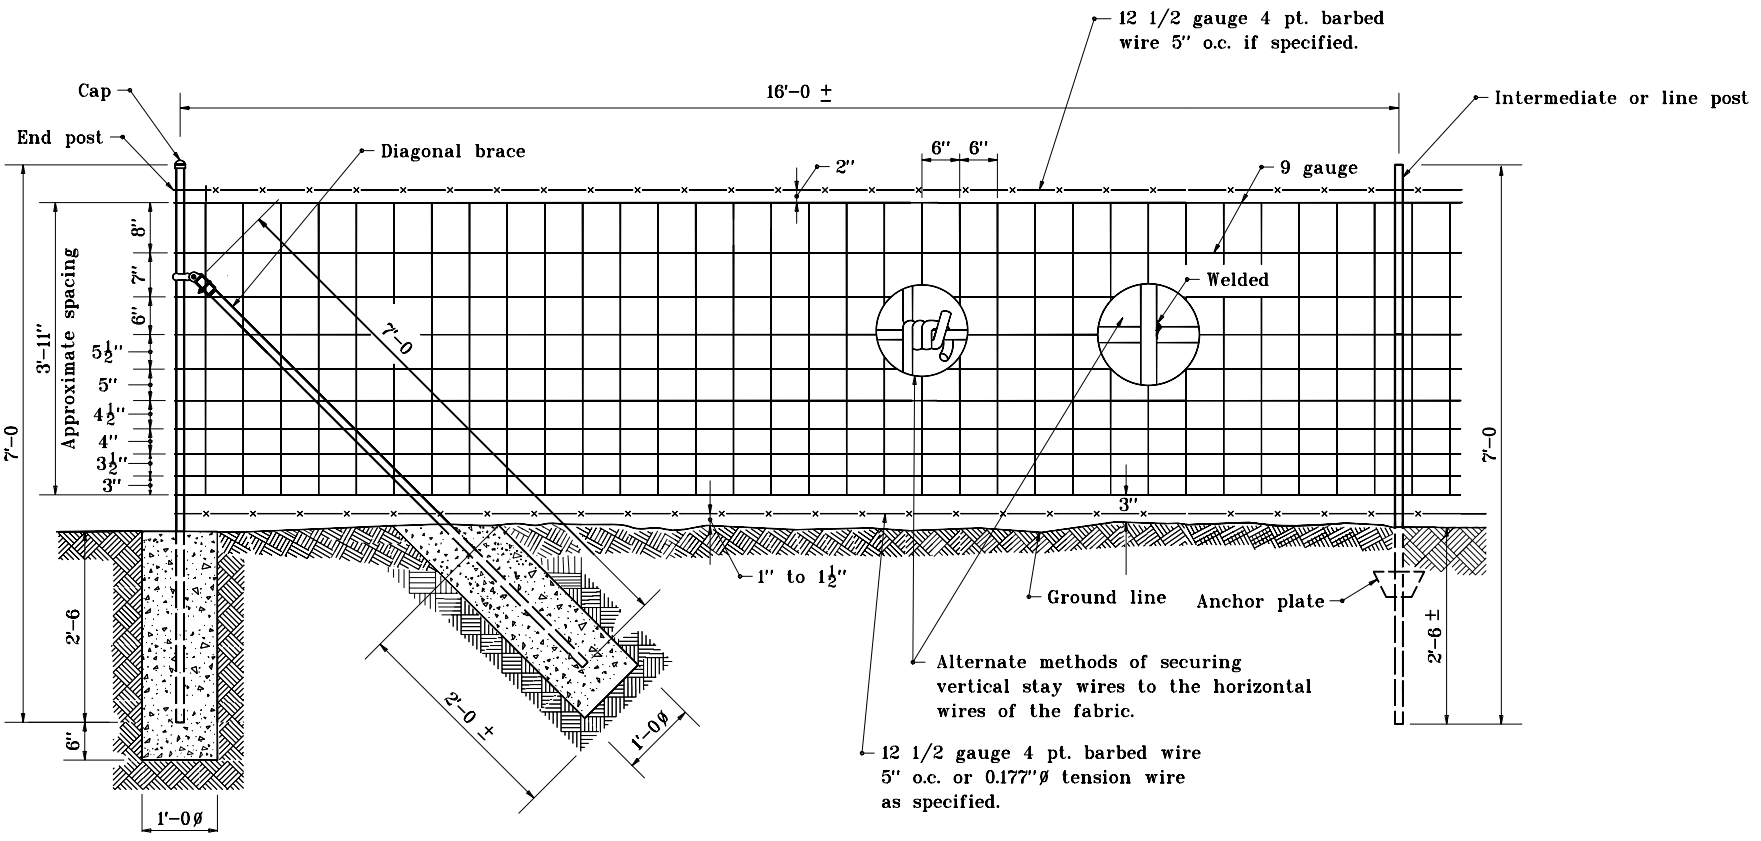


## FARM FIELD TYPE FENCE

| POST CHART | | | | | | |
|---|---|---|---|---|---|---|
| 4'-0 HEIGHT | | WEIGHT | GROUP 1 | | GROUP 2 | |
| | | | NOM. DIA. | WEIGHT | NOM. DIA. | WEIGHT |
| | | lb/ft | in. | lb/ft | in. | lb/ft |
| END, CORNER, AND PULL POSTS | | | 2 | 3.65 | 2 | 3.12 |
| LINE POSTS | STUDDED "T" | 1.33 | | | | |
| | "U" | 1.33 | | | | |
| DIAGONAL BRACE | | | 1¼ | 2.27 | 1¼ | 1.84 |

INDIANA DEPARTMENT OF TRANSPORTATION

**FARM FIELD TYPE FENCE**

APRIL 1995

STANDARD DRAWING NO. **E 603-FFTF-01**

ANTHONY L. UREMOVICH REGISTERED No. 18095 STATE OF INDIANA PROFESSIONAL ENGINEER

DESIGN STANDARDS ENGINEER

DETAILS PLACED IN THIS FORMAT 7-27-99

/s/ Anthony L. Uremovich 7-27-99
DESIGN STANDARDS ENGINEER DATE

/s/ Firooz Zandi 7-27-99
CHIEF HIGHWAY ENGINEER DATE

ORIGINALLY APPROVED 4-03-95