NOTES:

1. See Standard Drawing 706-BRTX-03 for General Notes and Sections A-A and B-B.
2. Spacing of windows to be as shown.
3. Select the number of windows and adjust the "X" dimension to fit the span length.
4. Span pilasters may be omitted for short spans. X ≤ 200 mm
5. Span pilasters are for aesthetic purposes only. Omitting span pilasters does not decrease the integrity of the railing.
6. The "a" dimension = 2x + 90. Space bars in the "a" dimension equally at ≤ 150 mm.
7. See Standard Drawing 706-TTTX-01 for Concrete Bridge Railing Transition, TTTX
8. All reinforcing bars designated "E" shall be epoxy coated.

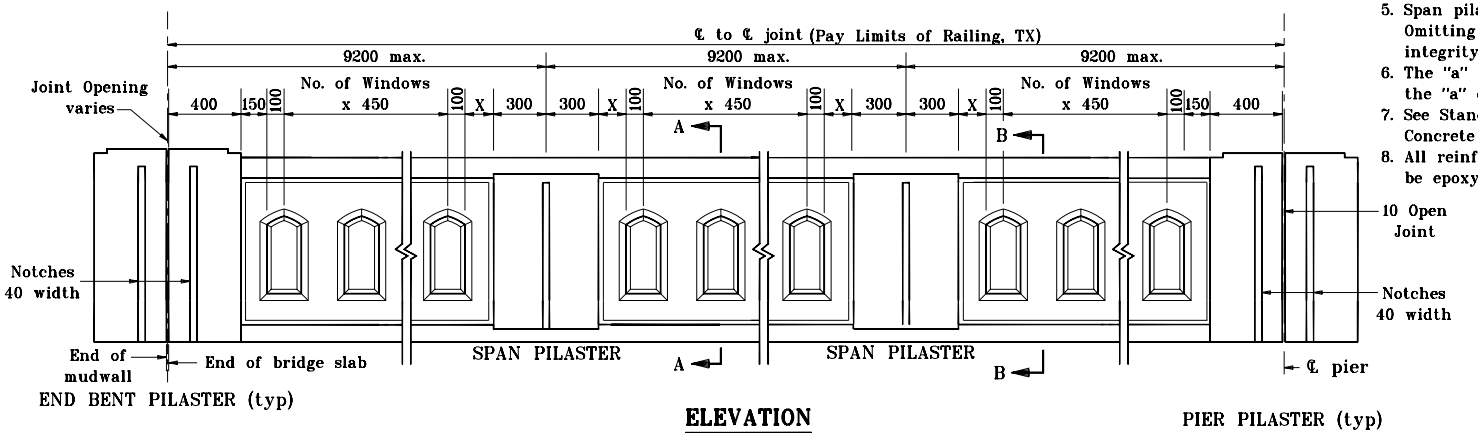

ELEVATION

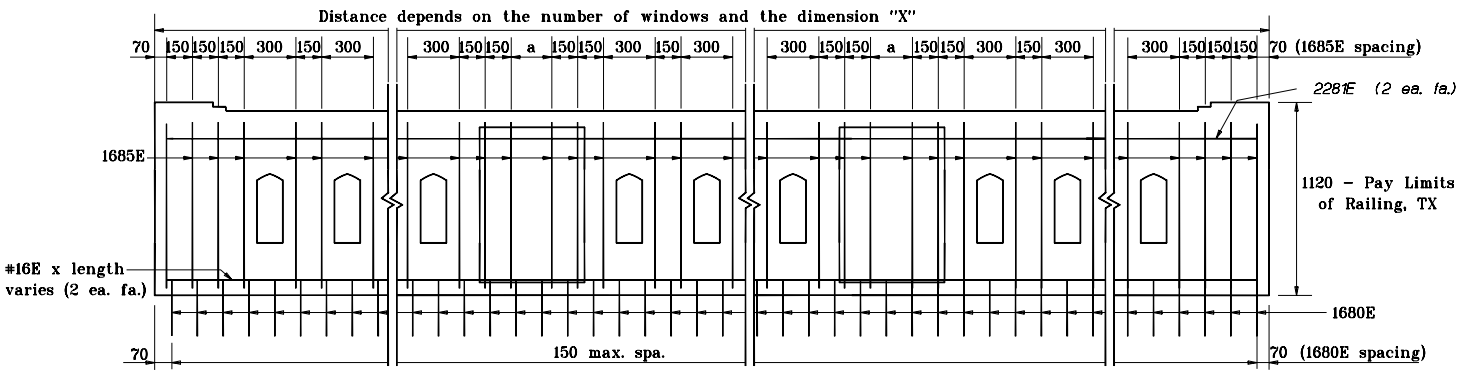

ELEVATION SHOWING REINFORCING STEEL

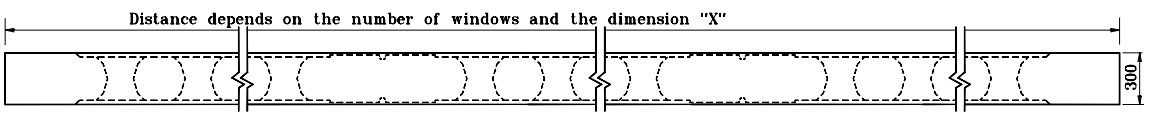

PLAN

All dimensions are in mm unless otherwise specified.

INDIANA DEPARTMENT OF TRANSPORTATION

RAILING, TX (TYPICAL PANEL)

JANUARY 2001

STANDARD DRAWING NO. **706-BRTX-01**

ANTHONY L. UREMOVICH REGISTERED No. 18095 STATE OF INDIANA PROFESSIONAL ENGINEER

DESIGN STANDARDS ENGINEER

/s/ Anthony L. Uremovich 1-02-01
DESIGN STANDARDS ENGINEER DATE

/s/ Firooz Zandi 1-02-01
CHIEF HIGHWAY ENGINEER DATE