NOTES:

(1) These dimensions vary, depending on the footing design, and are shown on the plans.

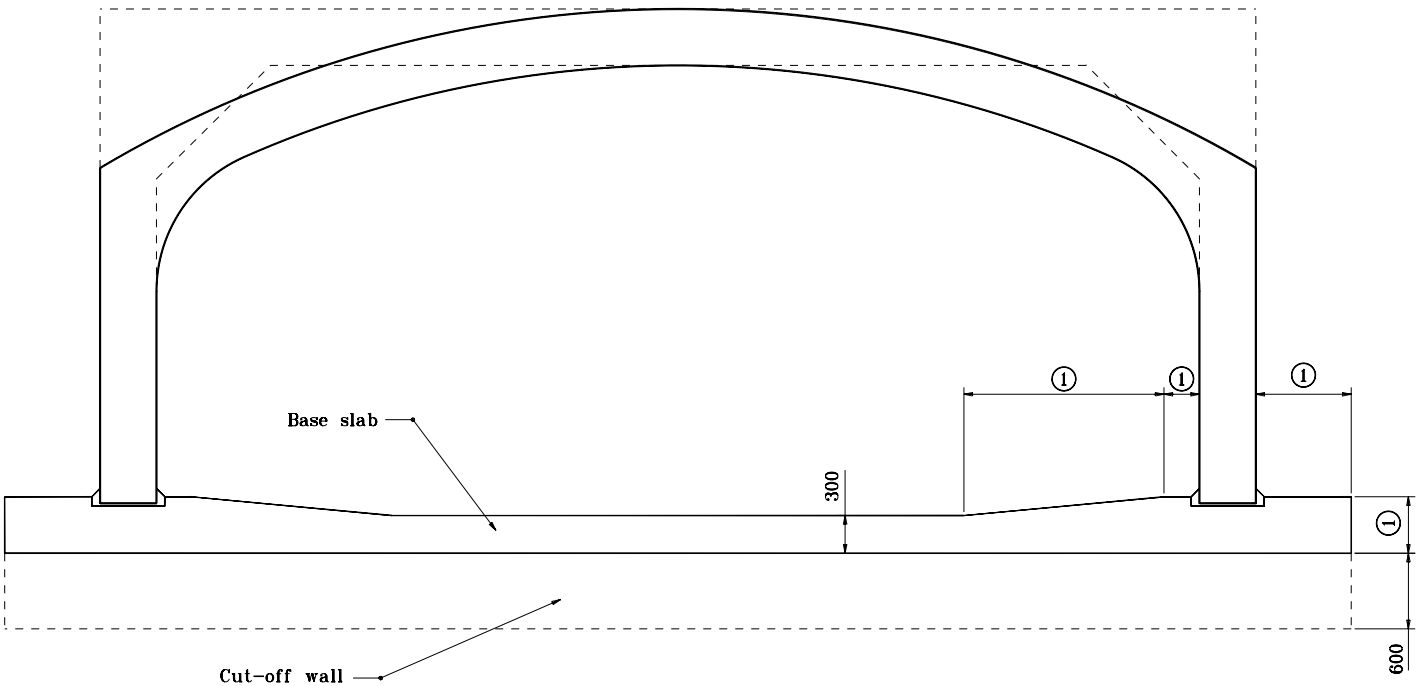

SECTION B-B

All dimensions are in mm unless otherwise specified.

BASE SLAB METHOD

For Span Width of Less Than 3.0 m

INDIANA DEPARTMENT OF TRANSPORTATION

THREE SIDED CONCRETE CULVERT SCOUR PROTECTION

JANUARY 1999

STANDARD DRAWING NO. **714-CCSP-05**

ANTHONY L. UREMOVICH REGISTERED No. 18095 STATE OF INDIANA PROFESSIONAL ENGINEER

DESIGN STANDARDS ENGINEER

/s/ Anthony L. Uremovich 1-04-99
DESIGN STANDARDS ENGINEER DATE

/s/ Donald W. Lucas 1-04-99
CHIEF HIGHWAY ENGINEER DATE

Source Sheet: None