GENERAL NOTES

1. See Standard Drawing 801-TCLG-01 for Legend and General Notes.

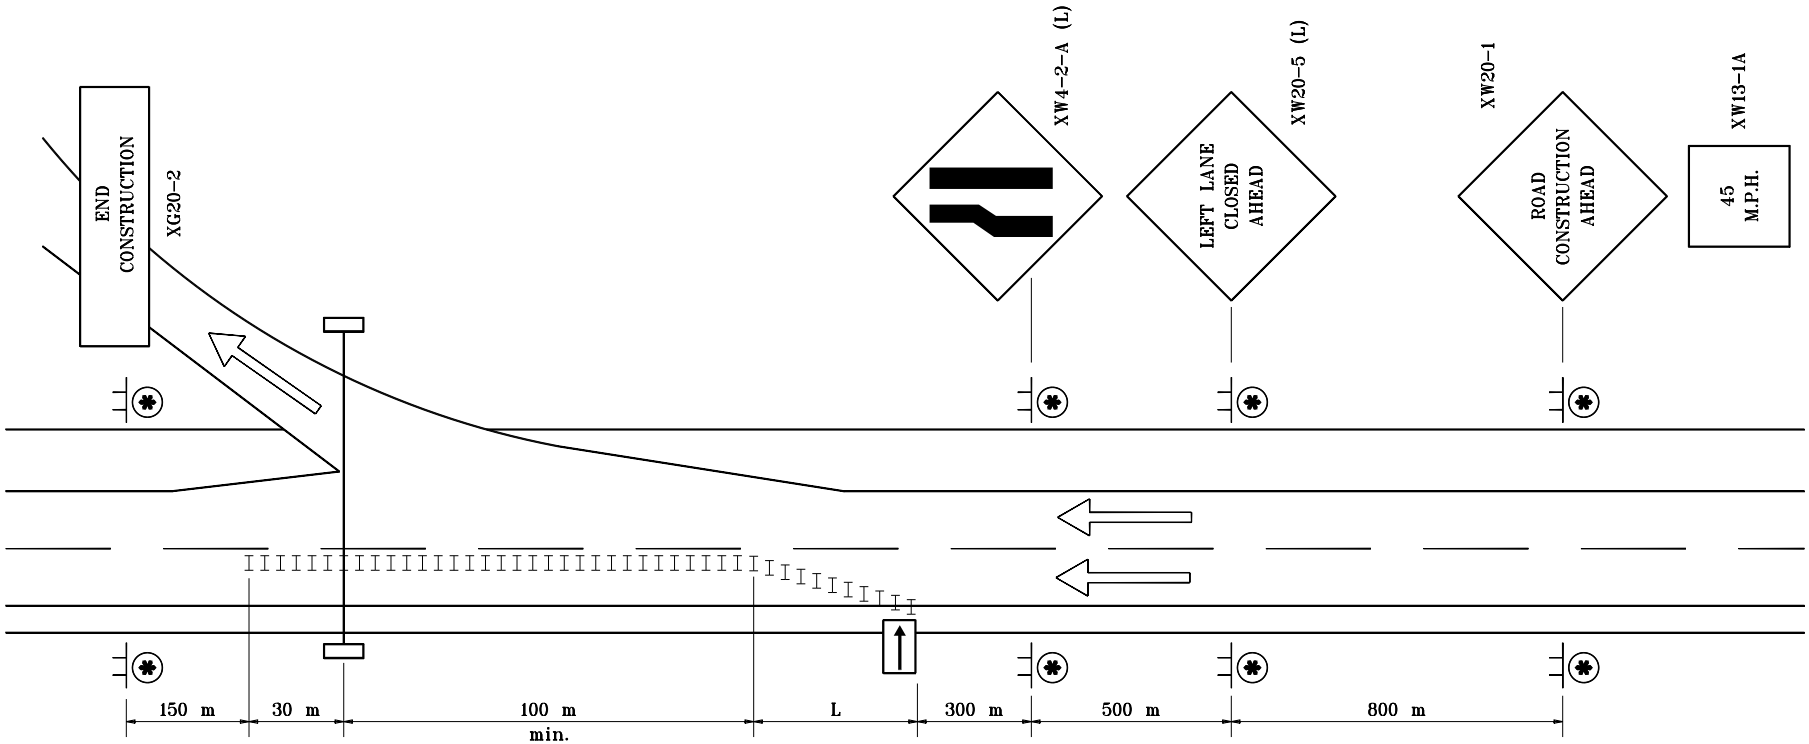

All dimensions are in mm unless otherwise specified.

MULTI-LANE DIVIDED HIGHWAY

INDIANA DEPARTMENT OF TRANSPORTATION

TRAFFIC CONTROL FOR OVERHEAD SIGN INSTALLATION

JUNE 1995

STANDARD DRAWING NO. **801-TCLC-13**

ANTHONY L. UREMOVICH REGISTERED No. 18095 STATE OF INDIANA PROFESSIONAL ENGINEER

DESIGN STANDARDS ENGINEER

/s/ Anthony L. Uremovich 7-03-95
DESIGN STANDARDS ENGINEER DATE

/s/ Donald W. Lucas 7-03-95
CHIEF HIGHWAY ENGINEER DATE

Source Sheet: MT9J