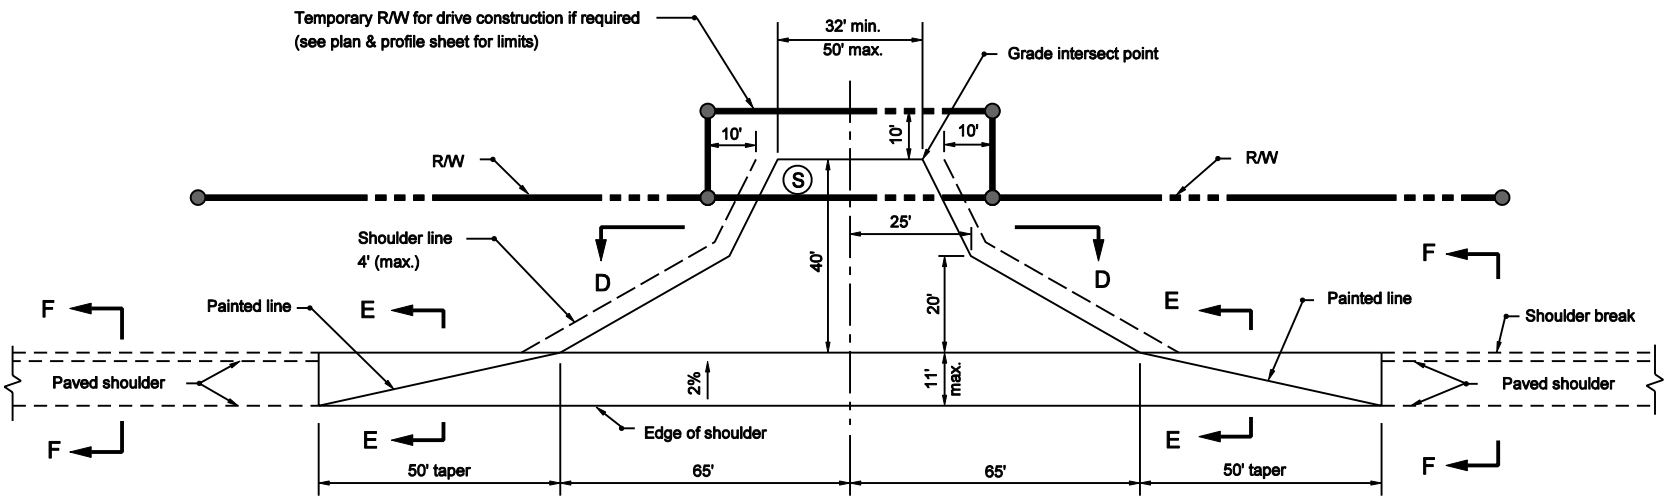

CLASS VI DRIVE - PLAN

COMMERCIAL

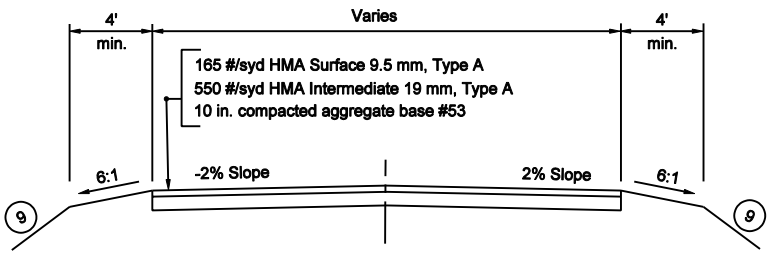

SECTION D-D

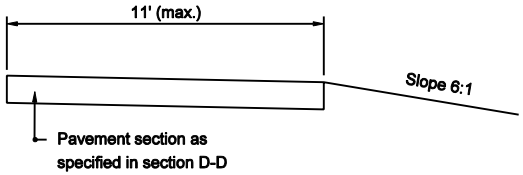

SECTION E-E

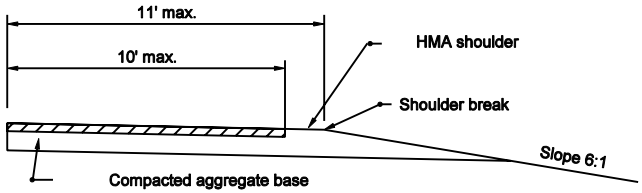

SECTION F-F

NOTES :

1. The Class VI Drive is designed to accomodate a WB-20 (IDV) design vchicle with a 45 ft turning radius.
   This drive shall be specified at truck stops and entrances to heavy industrial property.
2. See Standard Drawing E 610-DRIV-13 for profile grades.
3. See Standard Drawing E 610-DRIV-14 for General Notes and Legend.

INDIANA DEPARTMENT OF TRANSPORTATION

CLASS VI DRIVE
PLAN AND SECTIONS

MARCH 2003

STANDARD DRAWING NO. E 610-DRIV-12

RICHARD L. VanCLEAVE REGISTERED No. 9750 STATE OF INDIANA PROFESSIONAL ENGINEER

DESIGN STANDARDS ENGINEER

/s/ Richard L. VanCleave 3-03-03
DESIGN STANDARDS ENGINEER DATE

/s/ Richard K. Smutzer 3-03-03
CHIEF HIGHWAY ENGINEER DATE