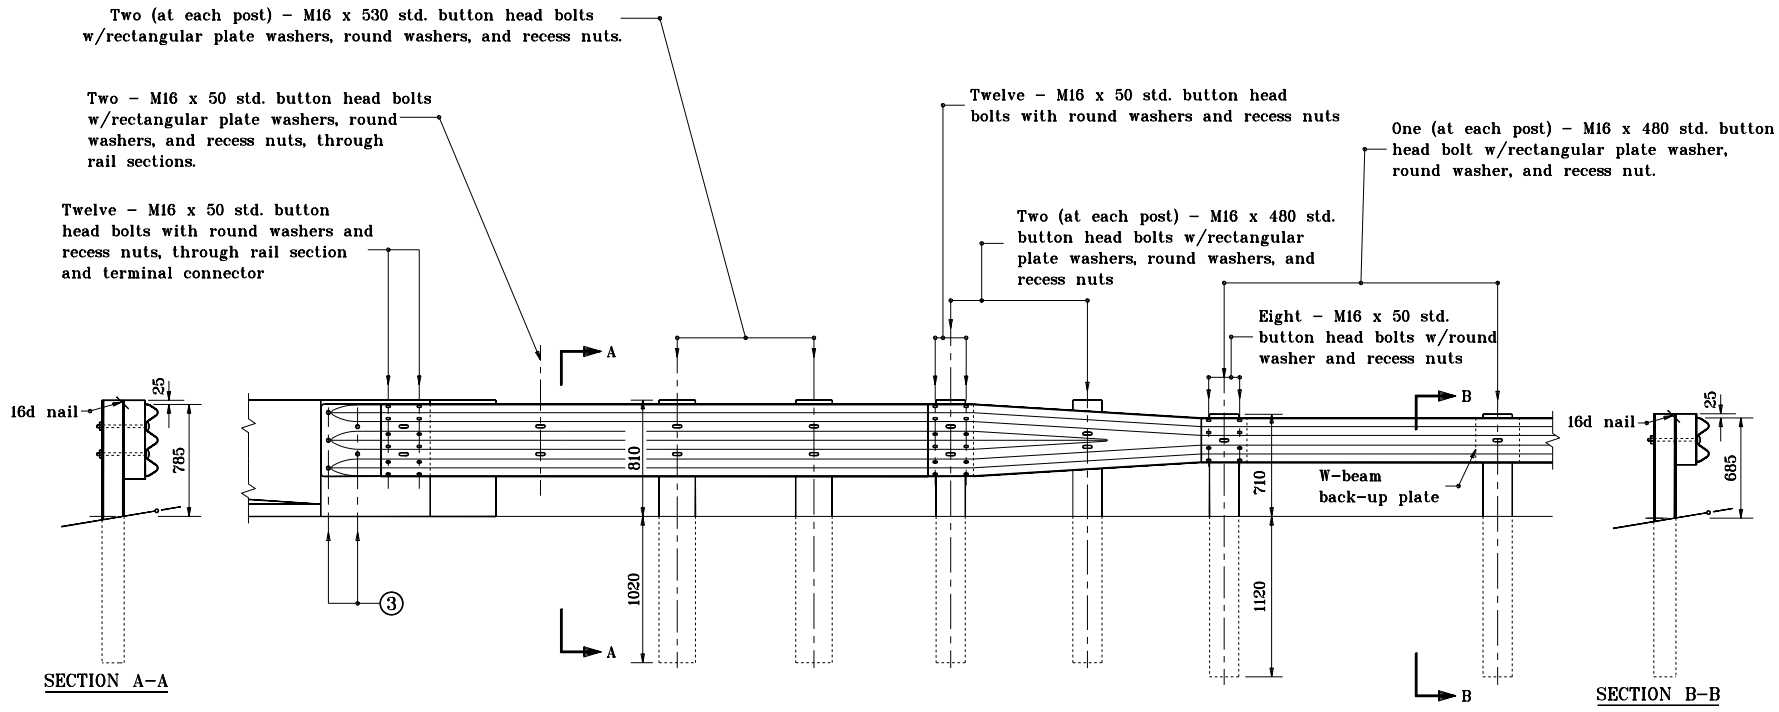

ELEVATION

TRANSITION–TYPE GP DETAILS

GENERAL NOTES

1. This sheet shall be used when guardrail transition type GP is specified to connect W–beam guardrail to a pier or frame bent collision wall.

2. The details on this sheet are for the assembly and installation of thrie–beam components of guardrail transition type GP.

3. See pier connection details for connection of terminal connector. See Standard Drawing 601–TTGP–01 (use proper end detail).

All dimensions are in mm unless otherwise specified.

INDIANA DEPARTMENT OF TRANSPORTATION

GUARDRAIL TRANSITION TYPE GP

APRIL 1996

STANDARD DRAWING NO. **601–TTGP–02**

ANTHONY L. UREMOVICH REGISTERED No. 18095 STATE OF INDIANA PROFESSIONAL ENGINEER

DESIGN STANDARDS ENGINEER

/s/ Anthony L. Uremovich 4–01–96
DESIGN STANDARDS ENGINEER DATE

/s/ Donald W. Lucas 4–01–96
CHIEF HIGHWAY ENGINEER DATE

Source Sheet: T–2