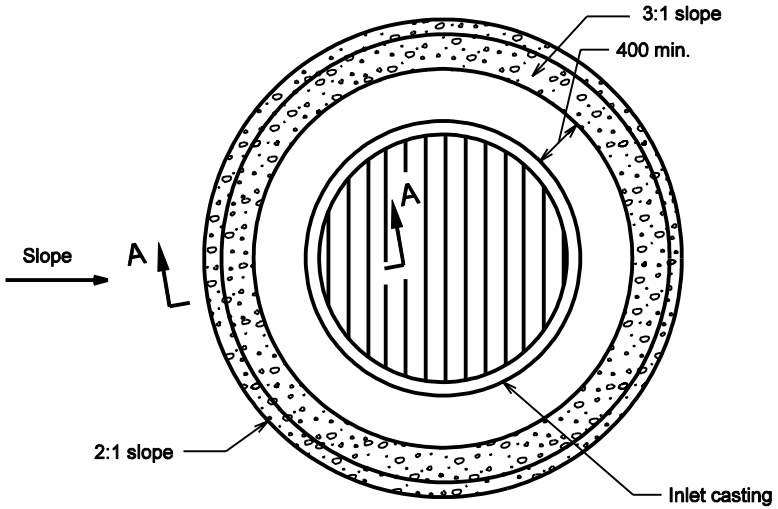

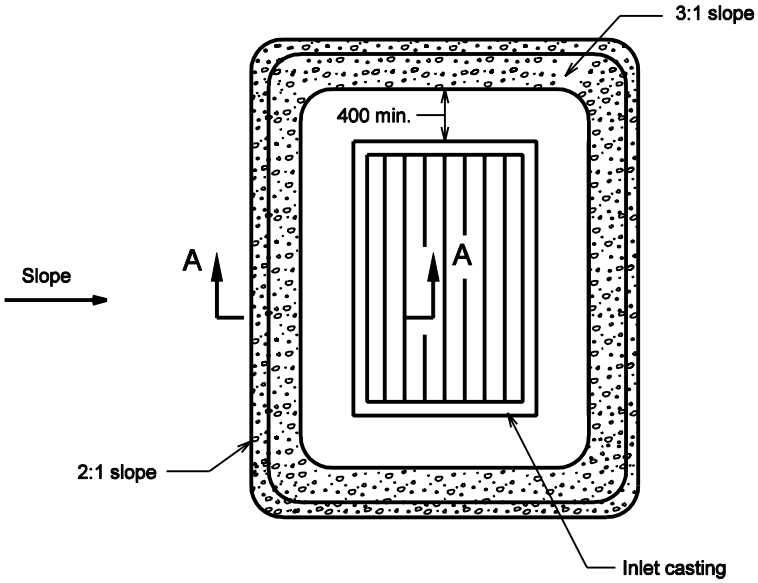

GENERAL NOTES

1. H = h + 0.2, m
2. Mass of coarse aggregate #2, Mg:
   6.28 (0.06 + 2.5H²) (0.3 + 3H + ½ inlet width) (0.7119)
3. Mass of coarse aggregate #8, Mg:
   6.28 (0.03H) (0.3 + 4H + ½ inlet width) (0.7119)

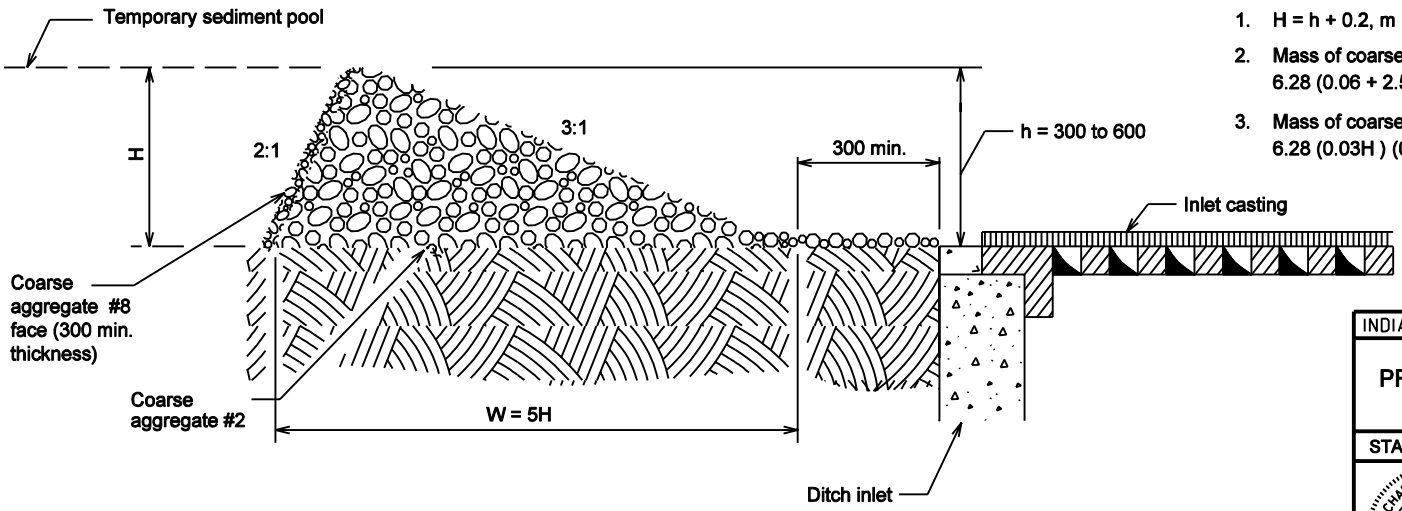

SECTION A-A

All Dimension are in mm unless otherwise specfied

INDIANA DEPARTMENT OF TRANSPORTATION

TEMPORARY DITCH INLET PROTECTION, AGGREGATE RING

MARCH 2002

STANDARD DRAWING NO. 205-TECI-01

RICHARD L. VanCLEAVE REGISTERED No. 9750 STATE OF INDIANA PROFESSIONAL ENGINEER

DESIGN STANDARDS ENGINEER

/s/ Richard L. VanCleave 3-01-02
DESIGN STANDARDS ENGINEER DATE

/s/ Richard K. Smutzer 3-01-02
CHIEF HIGHWAY ENGINEER DATE