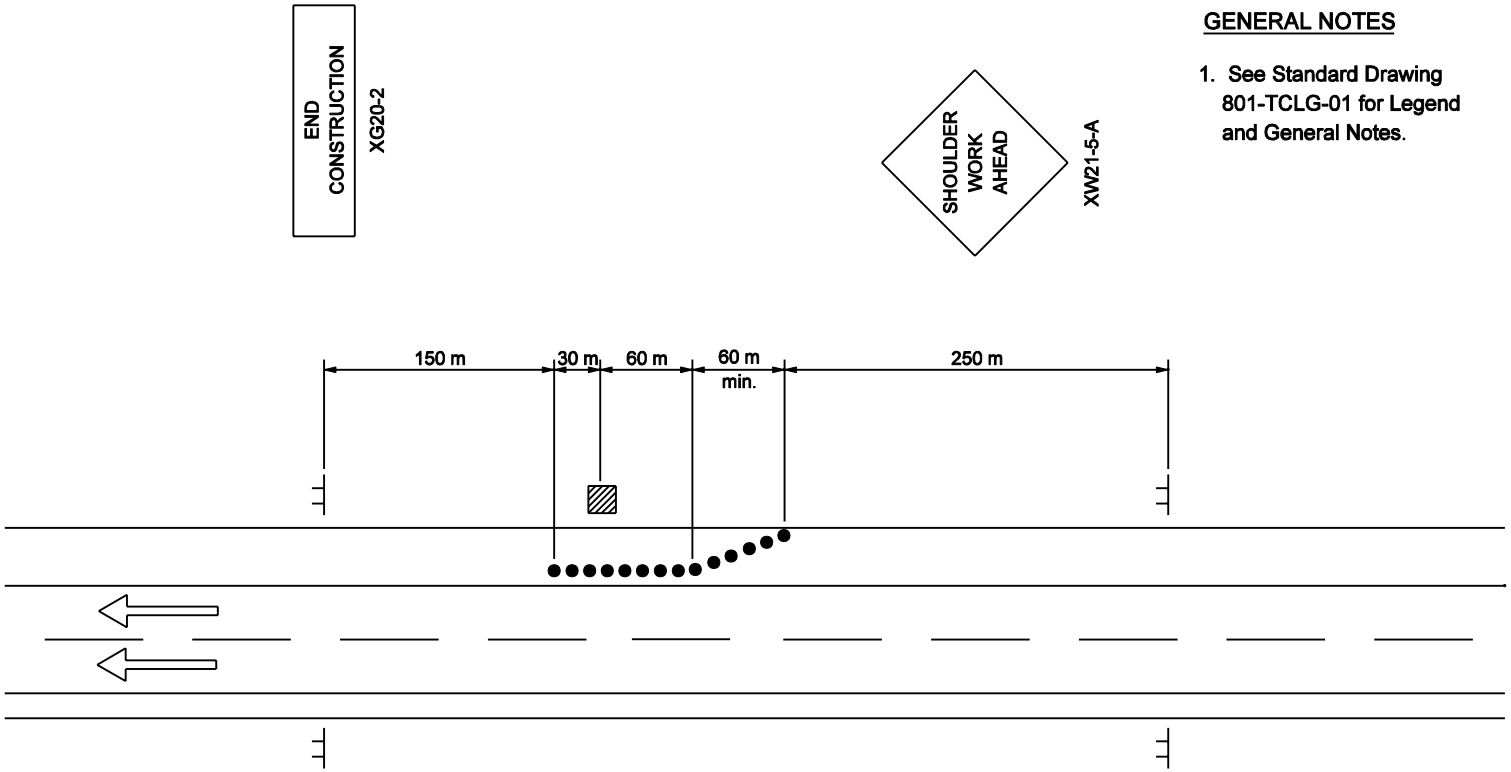

GENERAL NOTES

1. See Standard Drawing 801-TCLG-01 for Legend and General Notes.

MULTI-LANE DIVIDED HIGHWAY

All Dimension are in mm unless otherwise specfied

INDIANA DEPARTMENT OF TRANSPORTATION

TRAFFIC CONTROL
FOR SHOULDER WORK

SEPTEMBER 2002

STANDARD DRAWING NO. 801-TCLC-12

RICHARD L. VanCLEAVE
REGISTERED
No. 9750
STATE OF INDIANA
PROFESSIONAL ENGINEER

DESIGN STANDARDS ENGINEER

/s/ Richard L. VanCleave 9-03-02
DESIGN STANDARDS ENGINEER DATE

/s/ Richard K. Smutzer 9-03-02
CHIEF HIGHWAY ENGINEER DATE