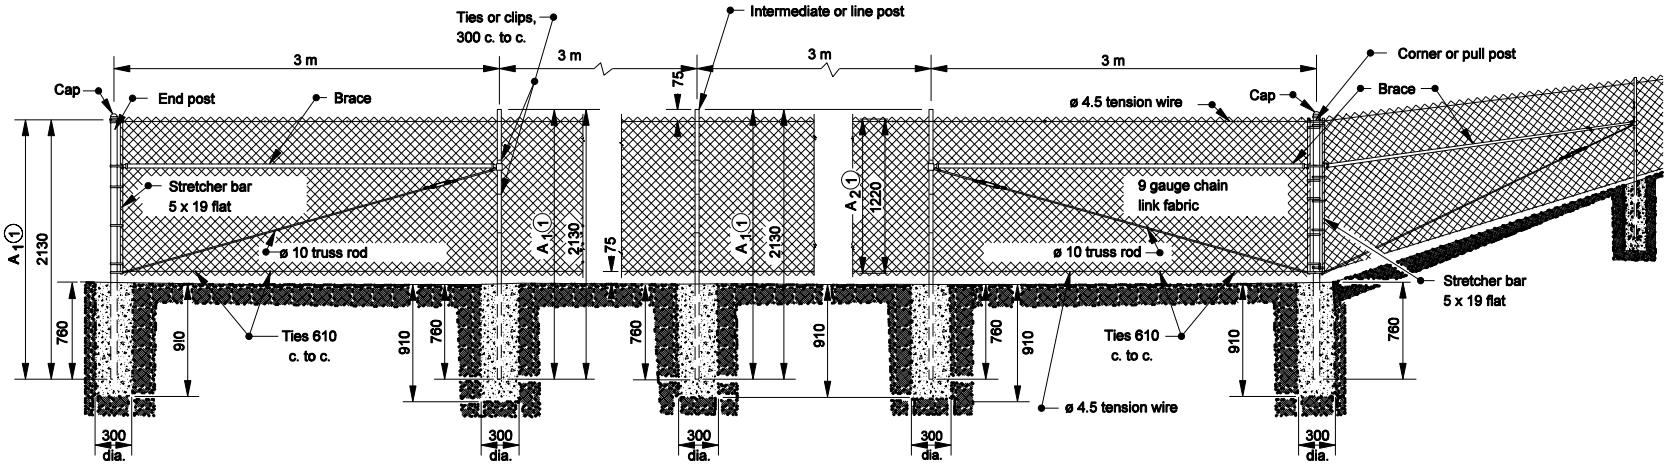

RIGHT OF WAY FENCE

Steel Chain Link Fence

GENERAL NOTES

(1) For each additional 300 in height increase dimensions A_1 and A_2 by 300.

2. Dimensions as shown are for 1220 fence.

3. For chain link type stream crossing or depression detail see Standard Drawing 603-CLTF-02 for dimensions and installation. Substitute chain link type fence for farm field type fence.

TUBULAR POST CHART								
	GROUP 1				GROUP 2			
HEIGHT OF FENCE	< 1.8m ± 30mm		≥ 1.8m ± 30mm		< 1.8m ± 30mm		≥ 1.8m ± 30mm	
	NOM. DIA.	WEIGHT	NOM. DIA.	WEIGHT	NOM. DIA.	WEIGHT	NOM. DIA.	WEIGHT
	mm	kg/m	mm	kg/m	mm	kg/m	mm	kg/m
END, CORNER, AND PULL POSTS	50±1	5.43	64±1	8.62	50±1	5.02	64±1	6.91
LINE POSTS	32±1	3.38	50±1	5.43	32±1	2.74	50±1	5.02
BRACE	32±1	3.38	32±1	3.38	32±1	2.74	32±1	2.74

All dimensions are in mm unless otherwise specfied

INDIANA DEPARTMENT OF TRANSPORTATION

CHAIN LINK TYPE FENCE

SEPTEMBER 2004

STANDARD DRAWING NO. 603-CLFT-01

ANTHONY L. UREMOVICH REGISTERED No. 18095 STATE OF INDIANA PROFESSIONAL ENGINEER

DESIGN STANDARDS ENGINEER

/s/ Anthony L. Uremovich 9-01-04
DESIGN STANDARDS ENGINEER DATE

/s/ Firooz Zandi 9-01-04
CHIEF HIGHWAY ENGINEER DATE