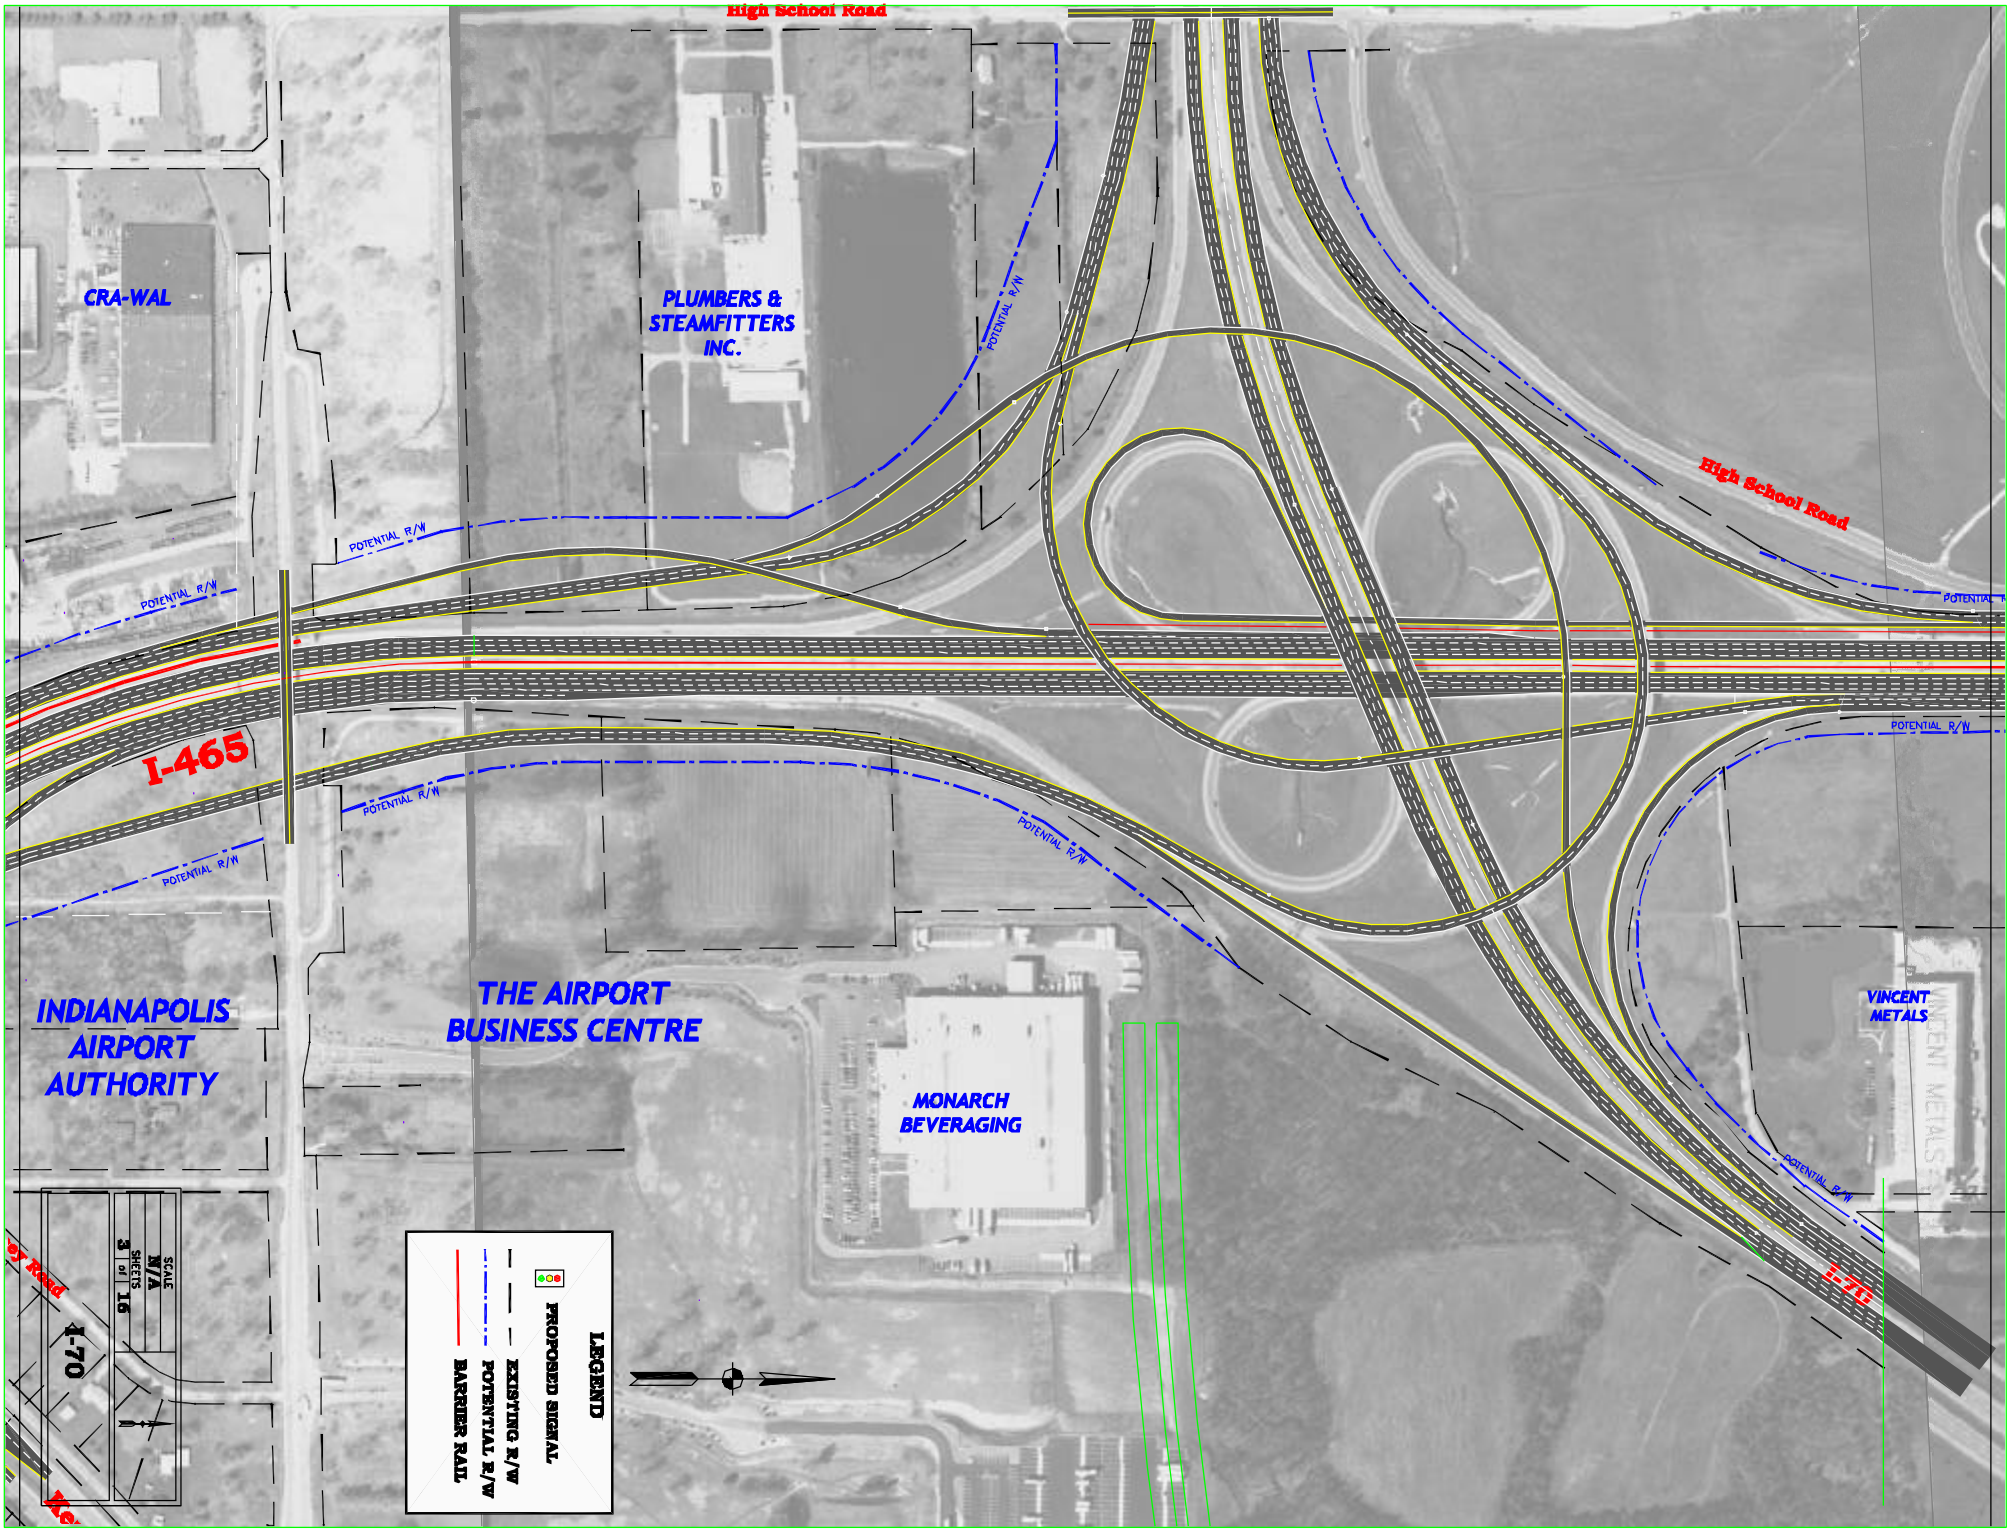
High School Road
CRA-WAL
PLUMBERS & STEAMFITTERS INC.
POTENTIAL R/W
High School Road
I-465
INDIANAPOLIS AIRPORT AUTHORITY
THE AIRPORT BUSINESS CENTRE
MONARCH BEVERAGING
VINCENT METALS
I-70
LEGEND
PROPOSED SIGNAL
EXISTING R/W
POTENTIAL R/W
BARRIER RAIL
SCALE
N/A
SHEETS
3 of 16